


GROUND FLOOR PLAN
SCALE 1:150

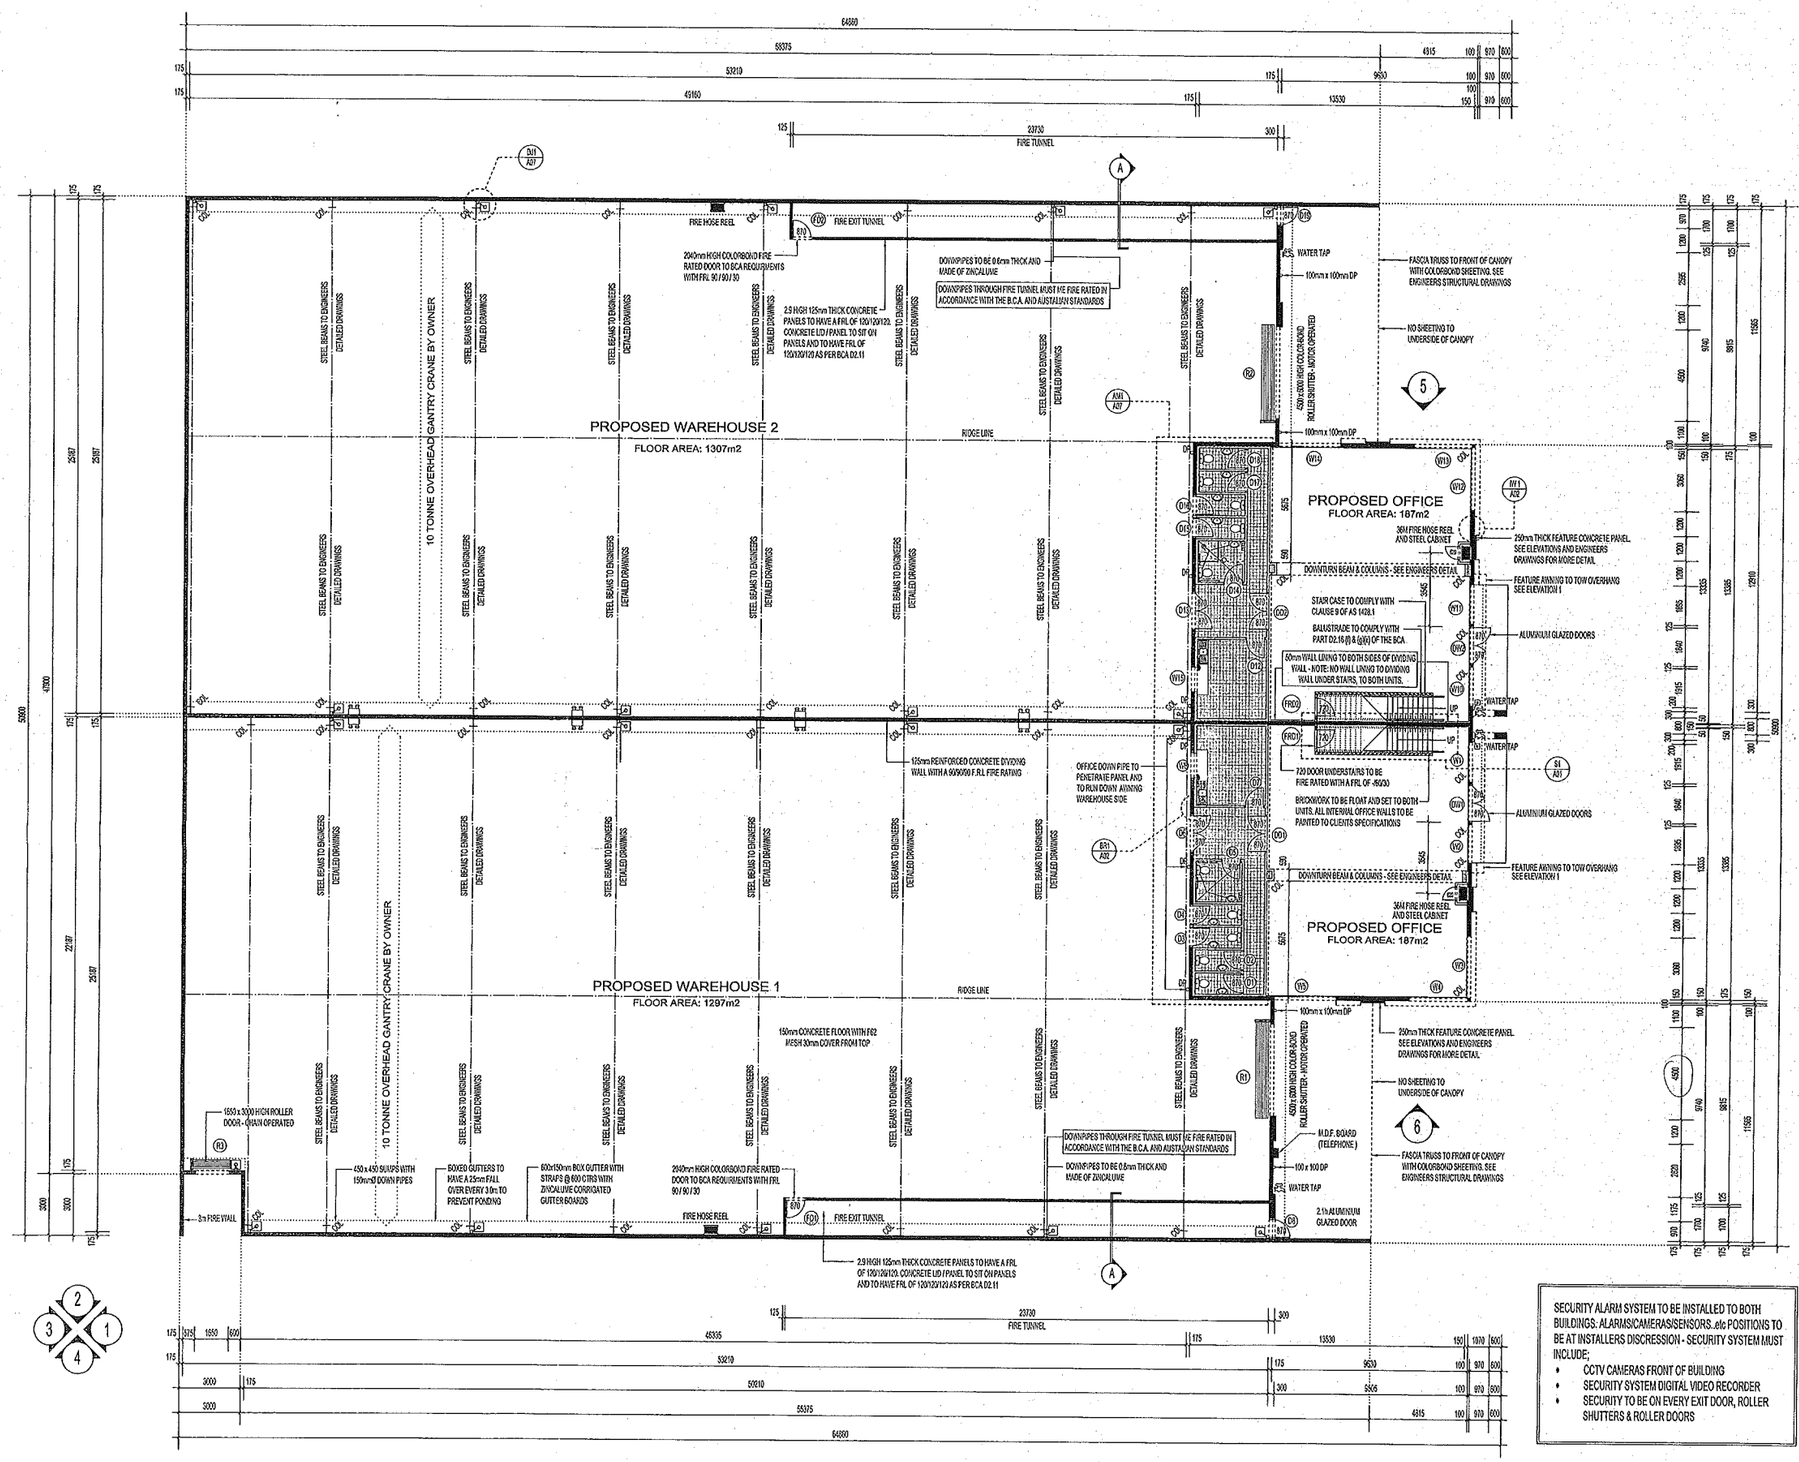


SA1 / A01 ROOF SAFETY ANCHORING SYSTEM DETAIL
SCALE 1:10




BR 1 / A02 BRICK AND PANEL DETAIL - RENDERED BRICK
SCALE 1:10

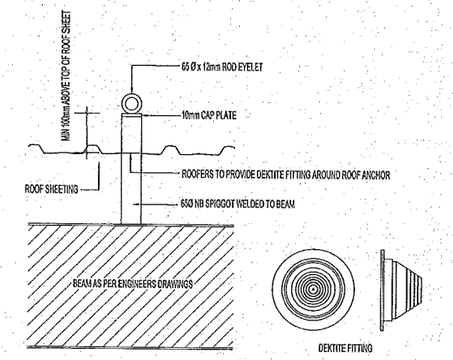


IW 1 / A02 INTERNAL WALL LINING
SCALE 1:10

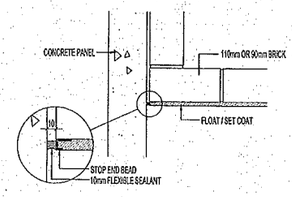


GF 1 / A02 GLADIATOR PROFILE FENCING DETAIL
SCALE 1:50

1. THESE PLANS ARE THE SOLE PROPERTY OF DESIGNER AND MAY NOT BE REPRODUCED OR MODIFIED IN WHOLE OR IN PART WITHOUT WRITTEN PERMISSION
2. CONTRACTORS SHALL CHECK ALL DIMENSIONS AND CONDITIONS ON SITE PRIOR TO COMMENCING FABRICATION OR CONSTRUCTION. ANY DESCRIPENCIES TO BE BROUGHT TO THE SUPERVISORS ATTENTION
3. DO NOT SCALE FROM DRAWINGS.
4. THE DESIGNER RESERVES THE RIGHT TO ALTER DIMENSIONS ON SITE TO SUIT CONSTRUCTION, ENGINEERING OR SITE CONDITIONS
5. UNLESS OTHERWISE NOTED, RETAINING WALLS, DEMOLITION, SEWER PILING, SUBSOIL DRAINS, BLASTERING OR OTHER SITE WORKS ARE ALL AT OWNERS EXPENSE
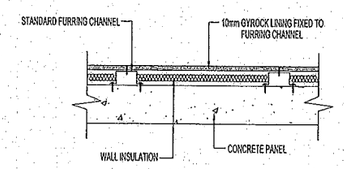
| REV. | DATE | I.N. | DESCRIPTION |
|---|---|---|---|
| I | | | |
| H | | | |
| G | | | |
| F | | | |
| E | | | |
| D | | | |
| C | | | |
| B | | | |

THIS DRAWING IS THE PROPERTY OF VESPOLI CONSTRUCTIONS AND MAY NOT BE COPIED OR USED WITHOUT WRITTEN CONSENT BY THE DESIGN CONSULTANTS. CHECK ALL DIMENSIONS BEFORE FABRICATION AND AGAINST ALL ON-SITE DIMENSIONS

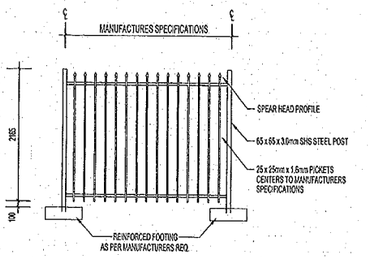ISSUE FOR CONSTRUCTION ONLY

GROUND FLOOR PLAN

| | |
|---|---|
| date | 03.03.2010 |
| scale | 1 : 150 |
| drawn | M.VITTE |
| checked | |
| JOB No. | 09046 |
| DWG No. | A02 |
| REV No. | A |

# PROPOSED OFFICE & WAREHOUSE DEVELOPMENT
LOT 66 BAILE ROAD, CANNING VALE

Unit 8 No. 15 Bonner Drive, MALAGA
Western Australia 6090
t. 08 9209 1800
f. 08 9209 1899
e. admin@vespolconstructions.com.au
w. www.vespoll.net.au
ACN 113 413 077 ABN

VESPOLI CONSTRUCTIONS
OUR BUSINESS IS BUILDING YOURS