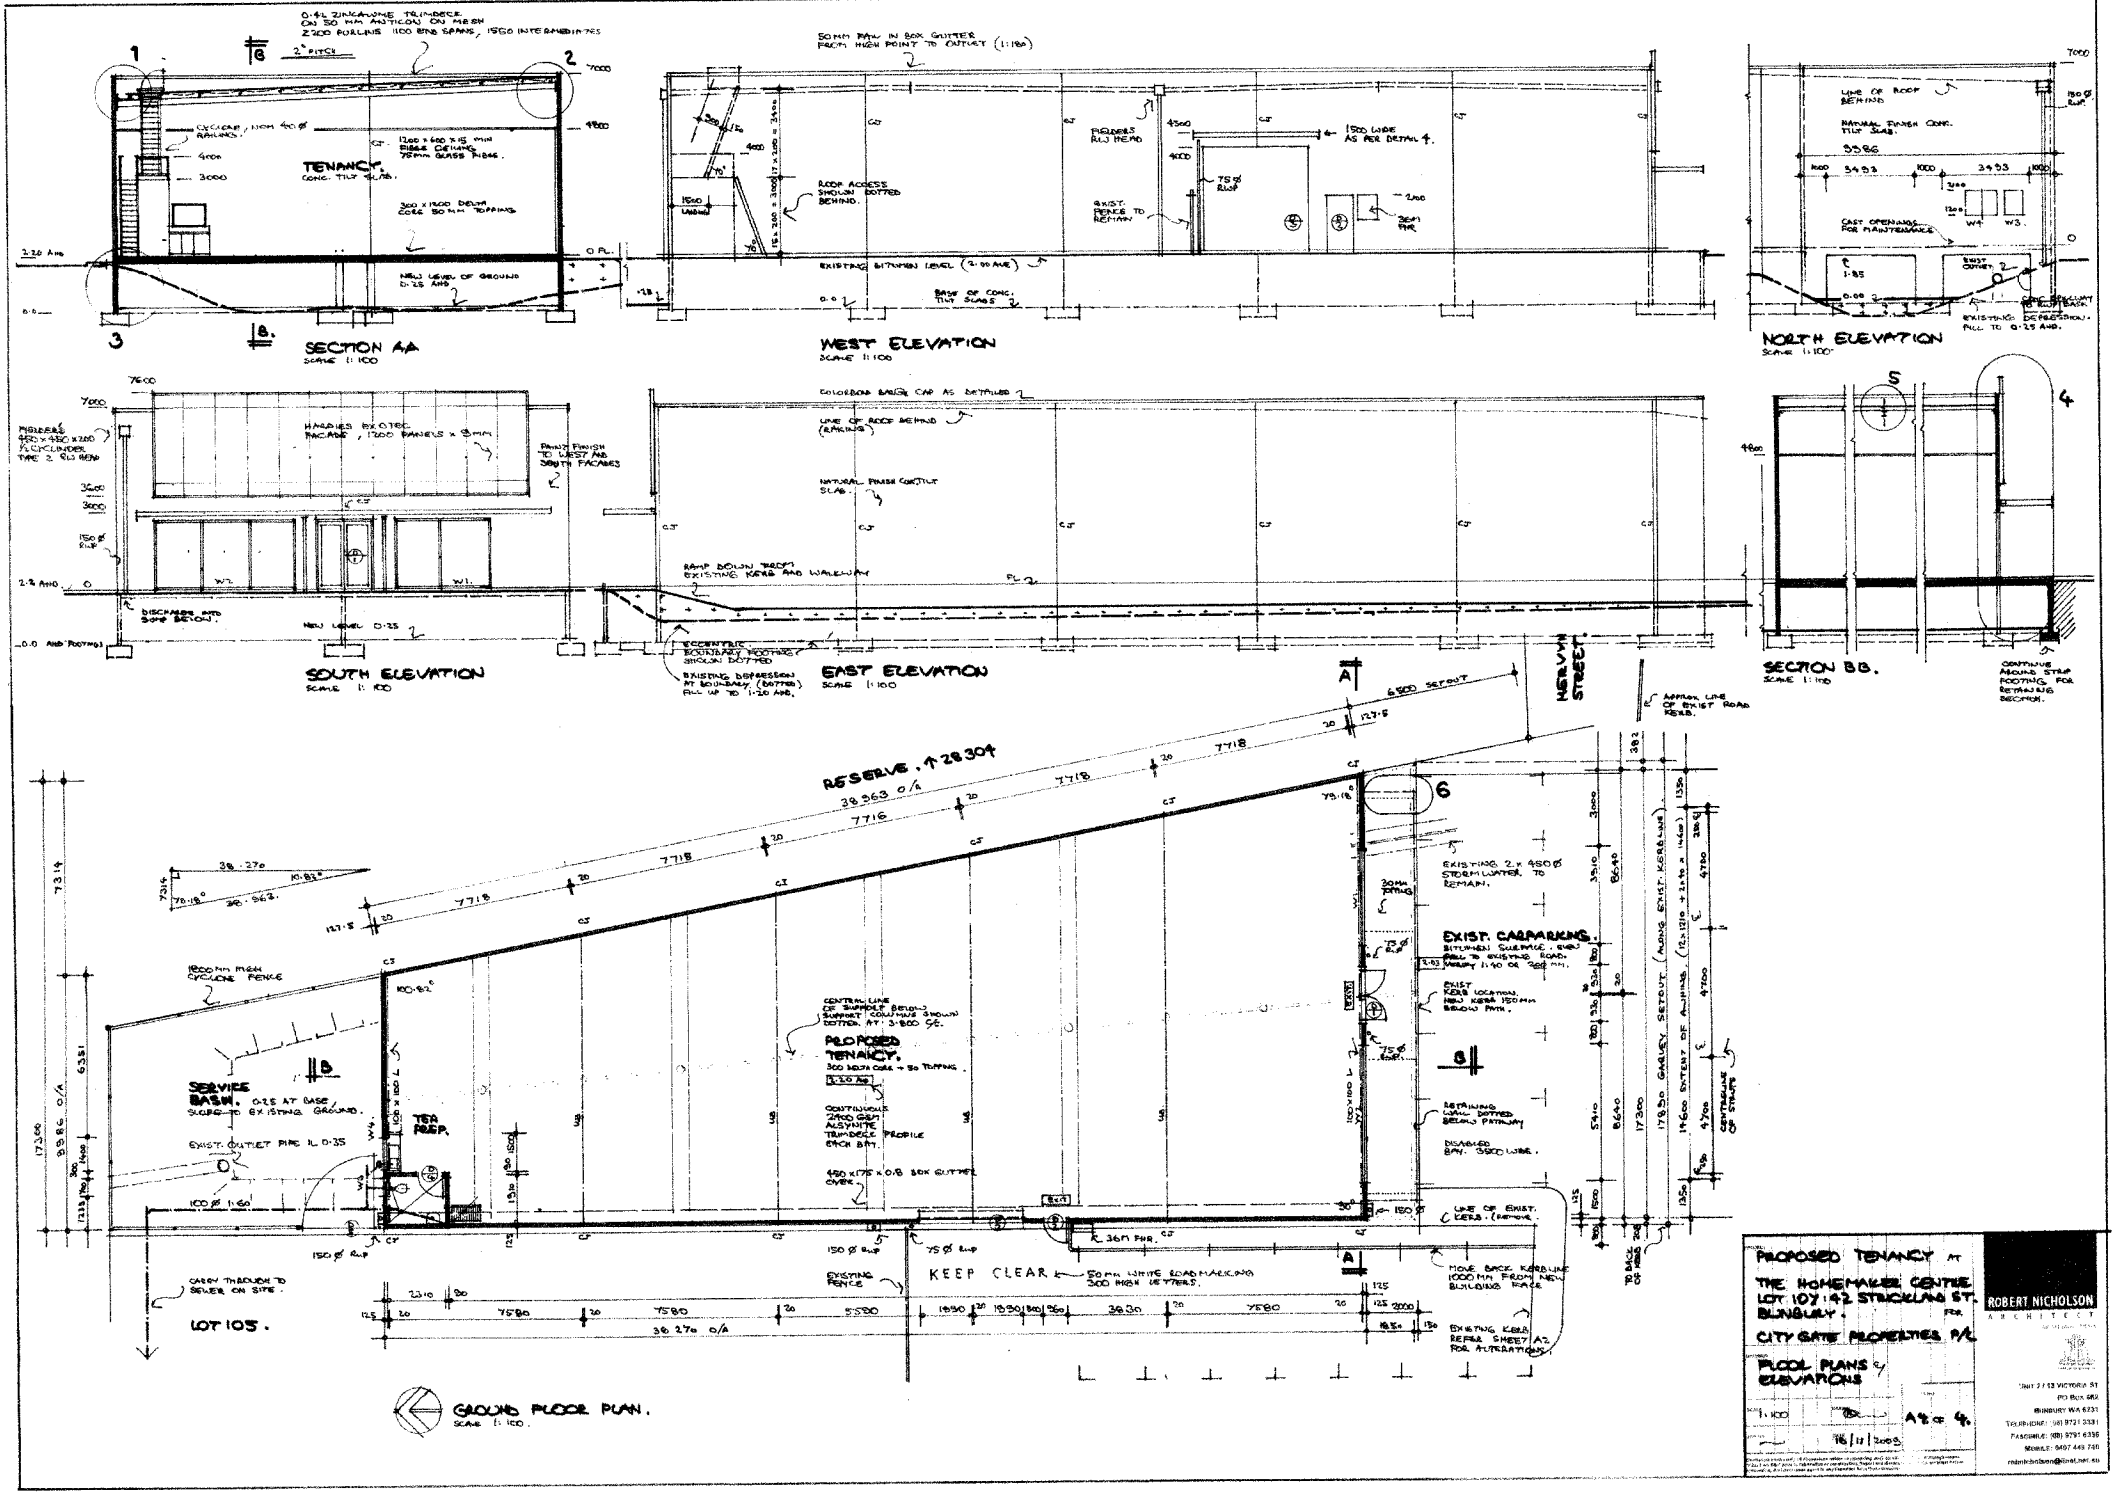
SECTION AA
SCALE 1:100
TENANCY.
CONC. TILT SLAB.
WEST ELEVATION
SCALE 1:100
NORTH ELEVATION
SCALE 1:100
SOUTH ELEVATION
SCALE 1:100
EAST ELEVATION
SCALE 1:100
SECTION BB.
SCALE 1:100
HERVEY STREET
RESERVE. ↑ 28304
SERVICE BASIN.
TEA PREP.
PROPOSED TENANCY.
EXIST. CARPARKING.
KEEP CLEAR
LOT 105.
GROUND FLOOR PLAN.
SCALE 1:100
PROPOSED TENANCY AT
THE HOMEMAKER CENTRE
LOT 107 : 42 STRICKLAND ST.
BUNBURY.
CITY GATE PROPERTIES P/L
FLOOR PLANS & ELEVATIONS
A4 OF 4.
16/11/2009
ROBERT NICHOLSON
ARCHITECT
PO BOX 582
BUNBURY WA 6231
TELEPHONE: (08) 9721 3331
FACSIMILE: (08) 9791 6336
MOBILE: 0407 449 740