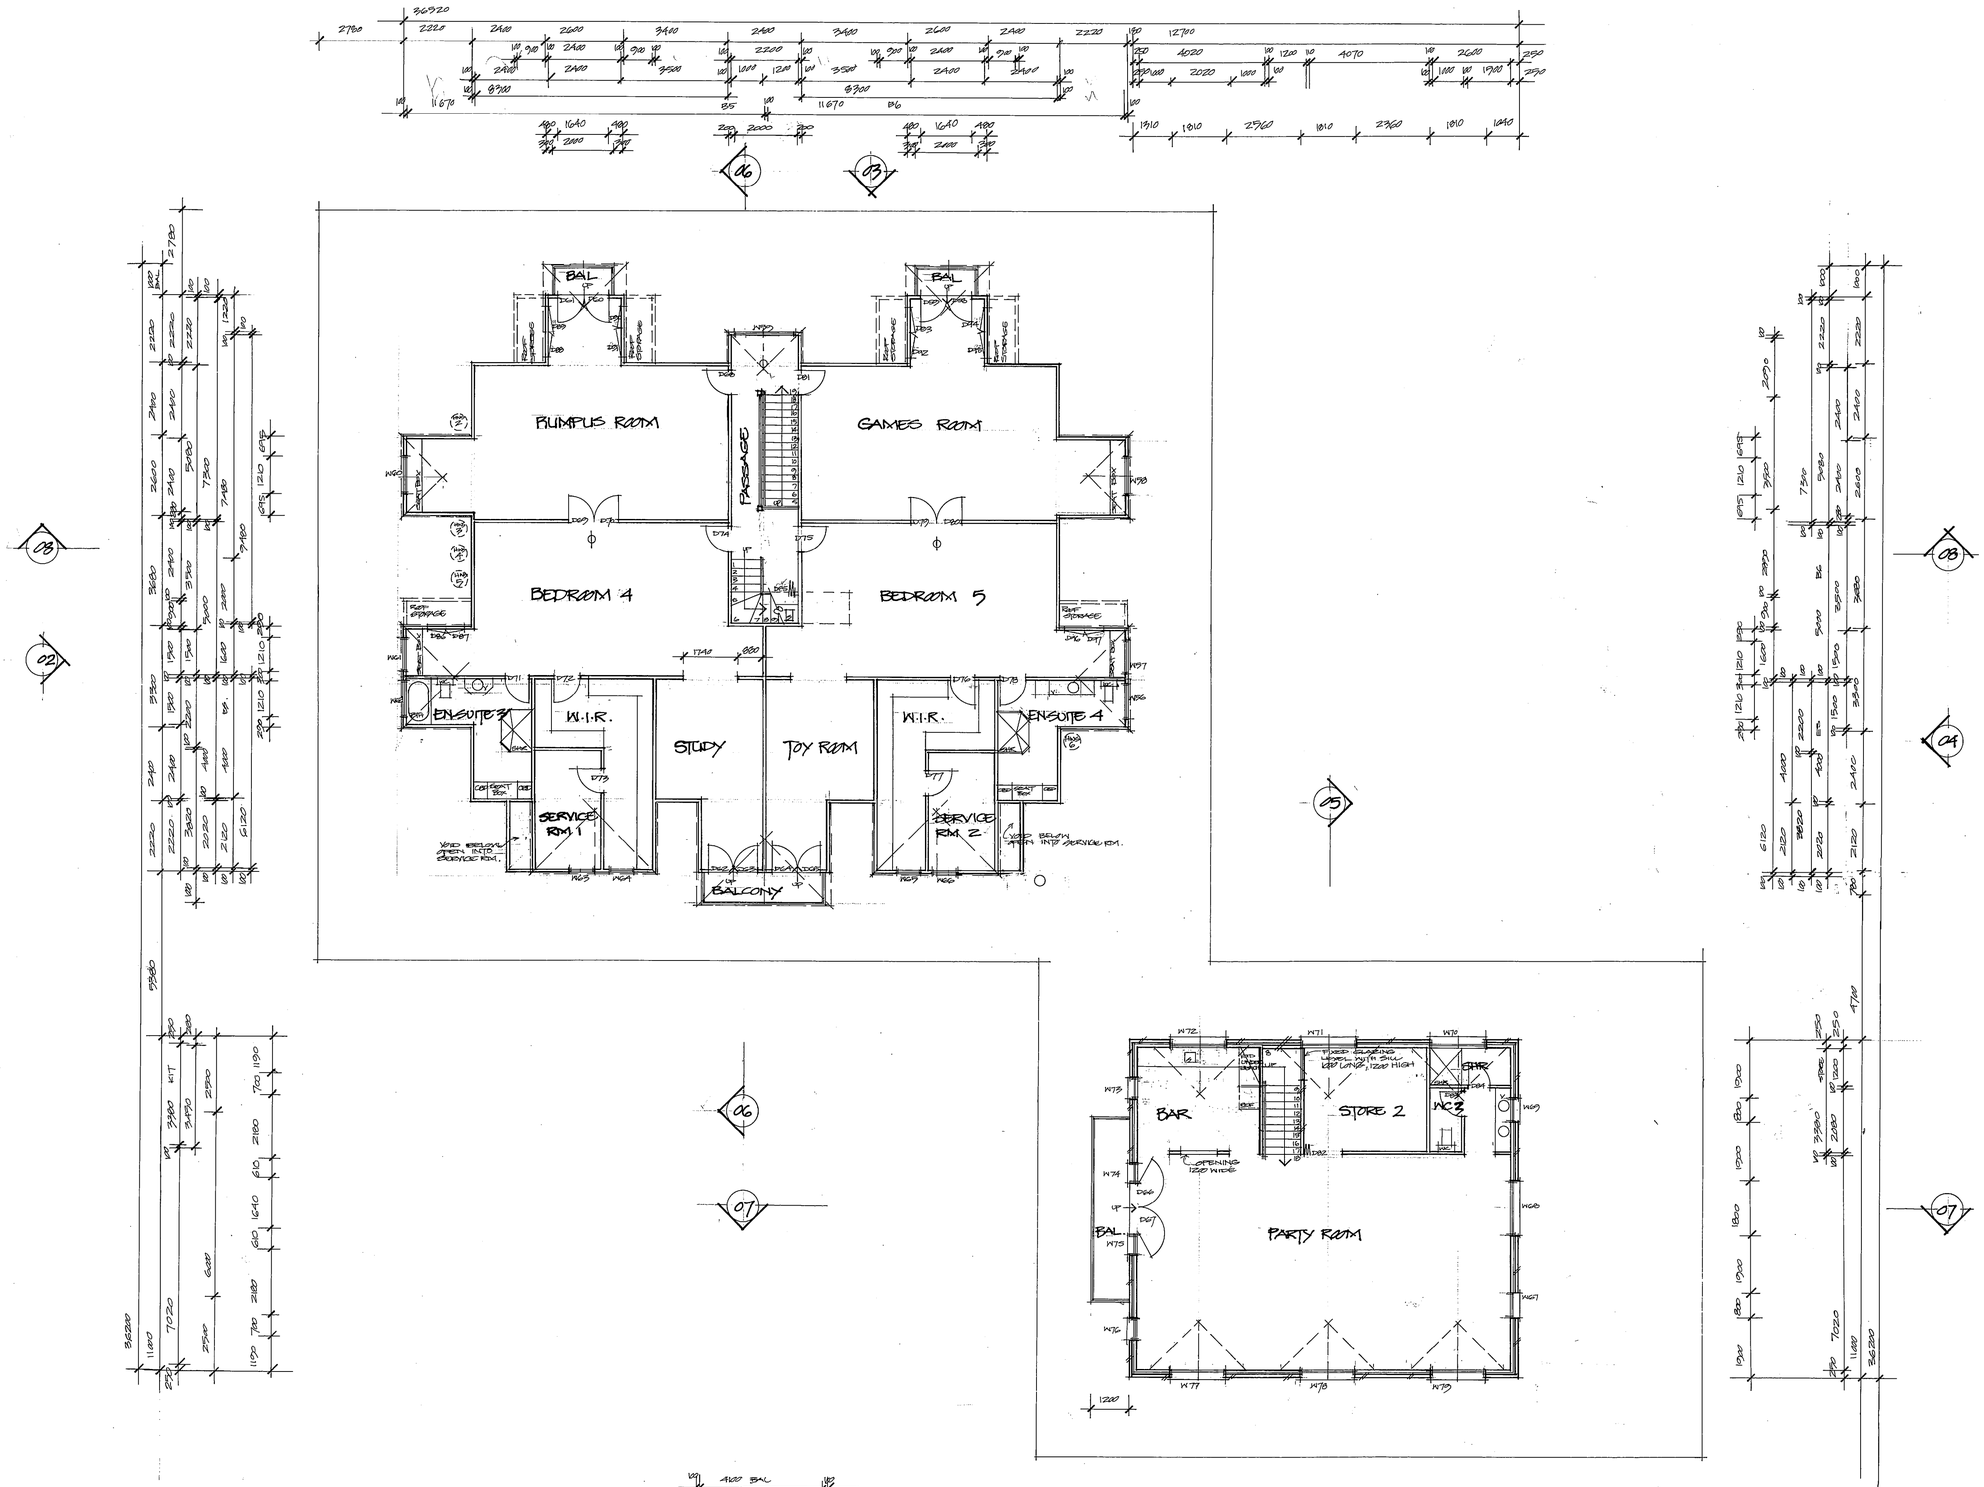


FIRST FLOOR PLAN

# ABD

ADVANCED BUILDING DESIGN

Phone: 4729 3131
Mobile: 0418 465 500
Fax: 4729 4111

**Notes:**
Figured dimensions must be taken in preference to Scaling. Levels shown are approximate unless Accompanied by reduced levels.
If engineers details are required such must take Preference to these drawings. All boundary clearances Must be verified by the builder prior to Commencement of work.

MAIN DWELLING

FOR: MR. W. CORDELL
AT: 89 TAYLOR RD CASTLEREAGH

Date: 28.5.01 Drawn By: D.A.
Scale: 1:100 Sheet 3 of 8
COPYRIGHT-ABD

JOB NO: 220501