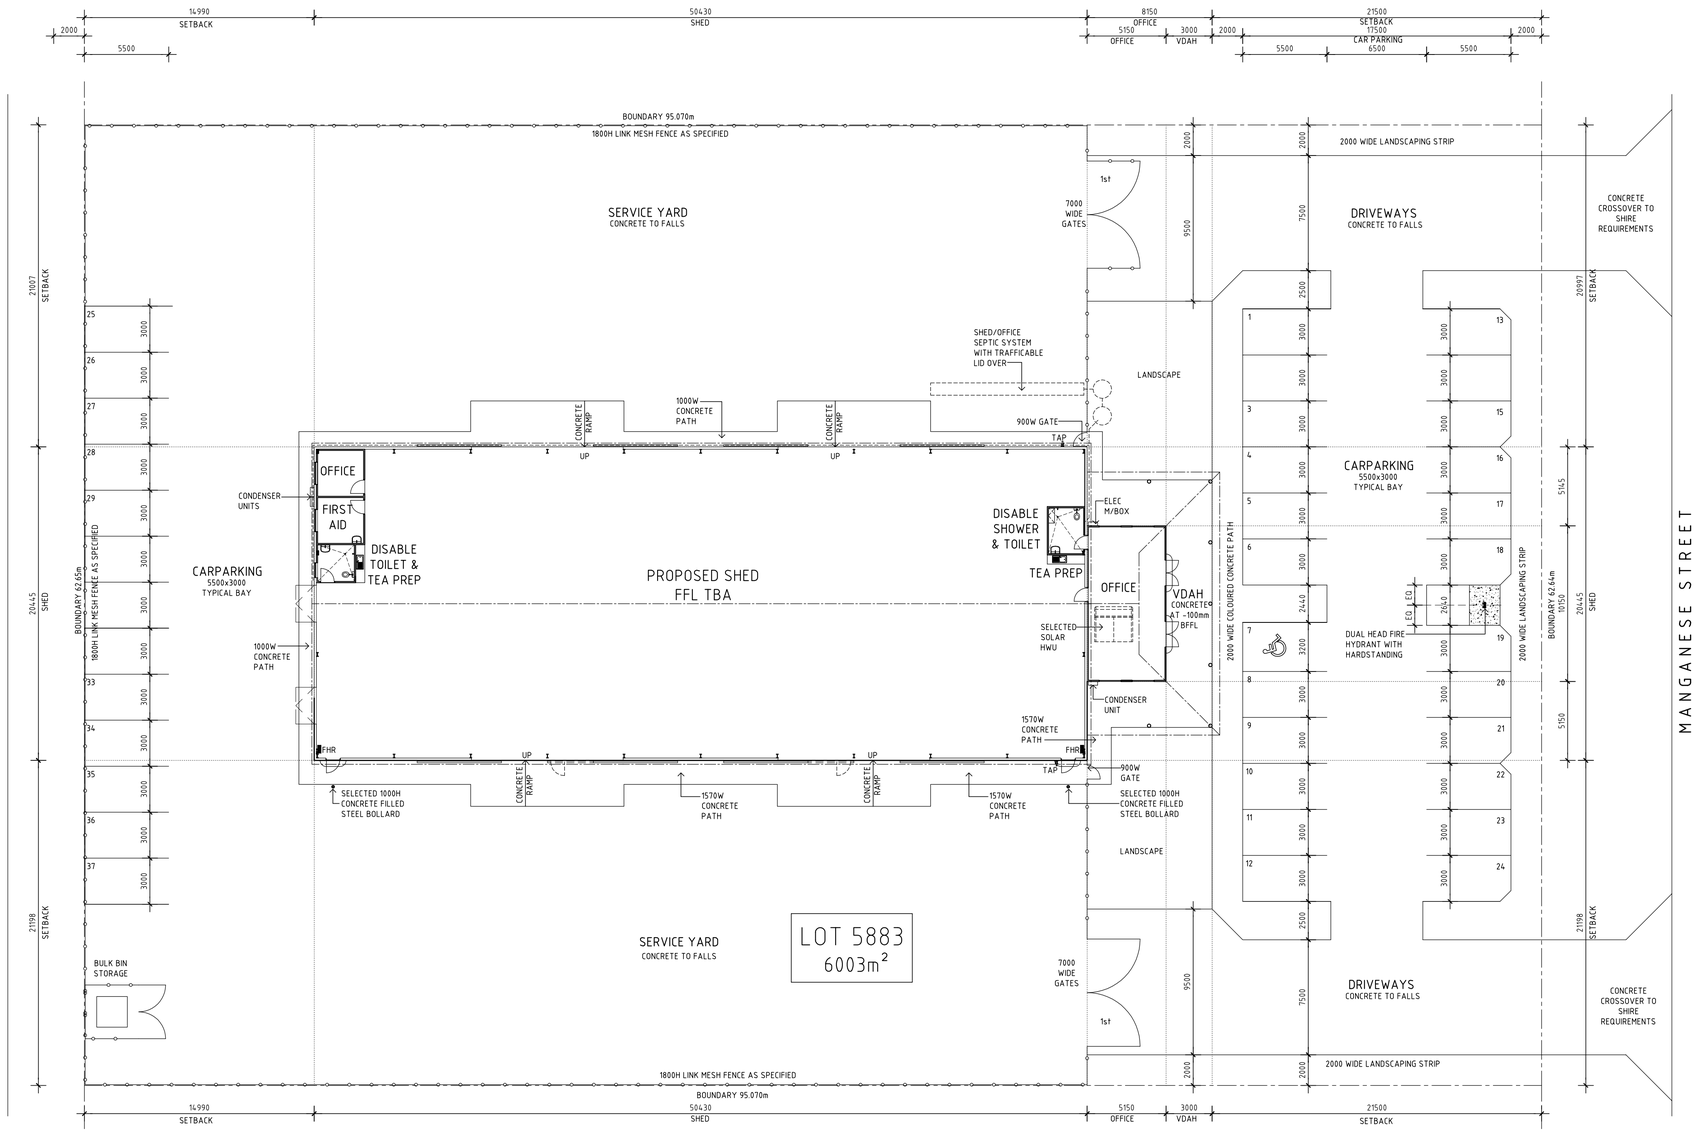

OVERALL SITE PLAN

SCALE 1:200

0 2 10 20

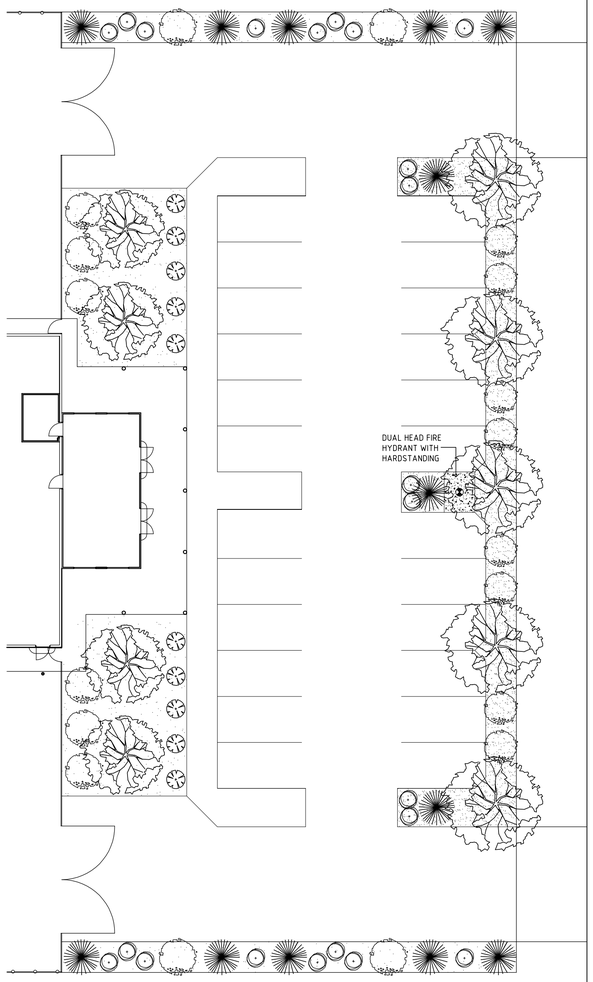

LANDSCAPING PLAN

SCALE 1:200

LEGEND

EXTENT OF GARDEN BEDS

NATIVE GROUND COVER IPOMOEA - BRASILIENSIS - BEACH MORNING GLORY

SMALL NATIVE SHRUBS

CASSIA "BLOODBUSH"

EREMOPHILA "SPOTTED EMU BUSH"

MEDIUM NATIVE SHRUBS

ACACIA "SNAKEWOOD"

CALLISTEMON "CAPTAIN COOK"

MEDIUM NATIVE TREE (SHADE TREE)

MELALEUCA "LEUCADENDRON"

NOTES:-

EXISTING PLANTING	NO EXISTING TREES ON VERGE
PREPARATION OF SHRUBBERY AREAS	REMOVAL OF ALL EXISTING WEED GROWTH, 100mm OF ROLLED GRAVEL TO BE INSTALLED
RETICULATION	FULLY AUTOMATIC RETICULATION SYSTEM, WITH POP UP SPRINKLERS TO ALL LAWN AREAS WITH TRICKLE TO ALL GARDEN BEDS
HARDSCAPING	CONCRETE KERB TO ALL GARDEN BEDS
CARBAYS & DRIVEWAYS	CONCRETE TO S.E DETAILS
GARDEN BED TREATMENT	SELECTED 75mm WOODCHIPS

Builder: Owner: Owner:

C	27.02.08	ISSUED FOR CONSTRUCTION
B	16.01.08	M & F TOILETS REMOVED, WC, TEA PREP, OFFICE AND FIRST AID ROOMS ADDED, WINDOWS & SERVICES ADDED
A	08.01.08	ADD ADDITIONAL CARPARKING BAYS

Colin Wilkinson Developments Pty Ltd

PO Box 3112
Broome WA, 6725

Ph : 91937444
Fax : 91937466

DATE	FEB 2008
SCALE	1:200 AT A1
DRAWN	PTR
CHECKED	KMH

PROJECT
COLIN WILKINSON INVESTMENTS PTY LTD
LOT 5883 MANGANESE STREET
PORT HEDLAND

ISSUE
CONSTRUCTION ISSUE

DWG TITLE
SITE PLAN

PROJECT No	DRAWING No	REV
0702/0356	A01	C