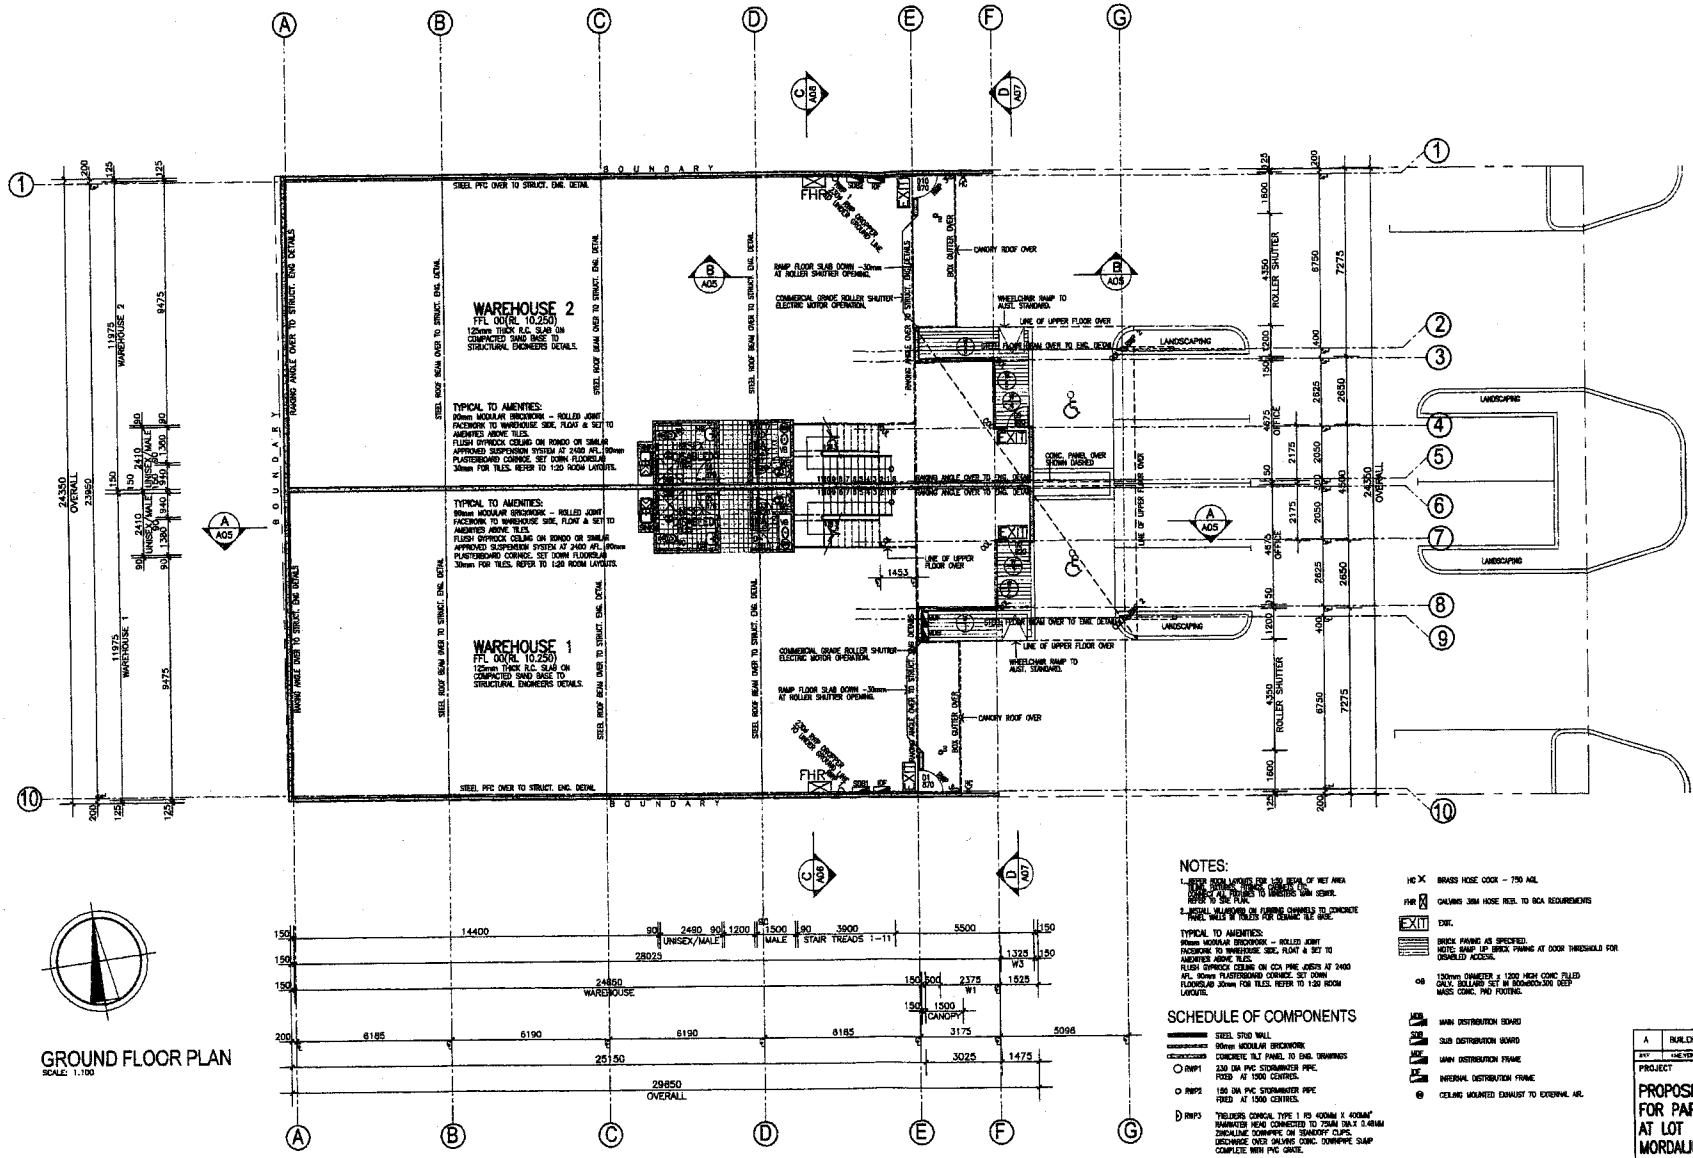

GROUND FLOOR PLAN
SCALE: 1:100

A	BUILDING LICENSE ISSUE	16/05/07
ANY	ANYBODY	DATE

PROJECT

PROPOSED OFFICE-WAREHOUSE FOR PAPAS ENTERPRISES PTY LTD AT LOT 987 MORDAUNT CIRCUIT CANNING VALE

DRAWING

GROUND FLOOR PLAN

GARY KEEN building DESIGN
2 Panmure st Nth Fremantle 6159
(08) 9336 3544
(08) 9335 3977

BUILDER TO VERIFY DIMENSIONS AND SET OUT AND REFER DISCREPANCIES TO DESIGNER FOR DIRECTION

DRAWN	JP	CHECKED	JOB NO. 0452
SCALE	1:100	DATE MARCH 2007	DWG NO. A02 OF A11