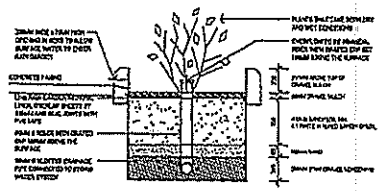

RAIN GARDEN WITHIN FRONT LANDSCAPE AREA

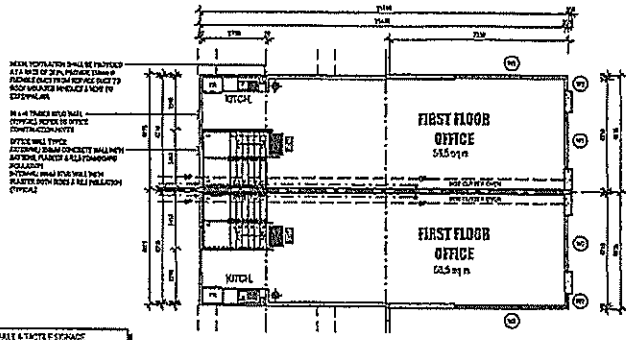

FIRST FLOOR OFFICE PLAN

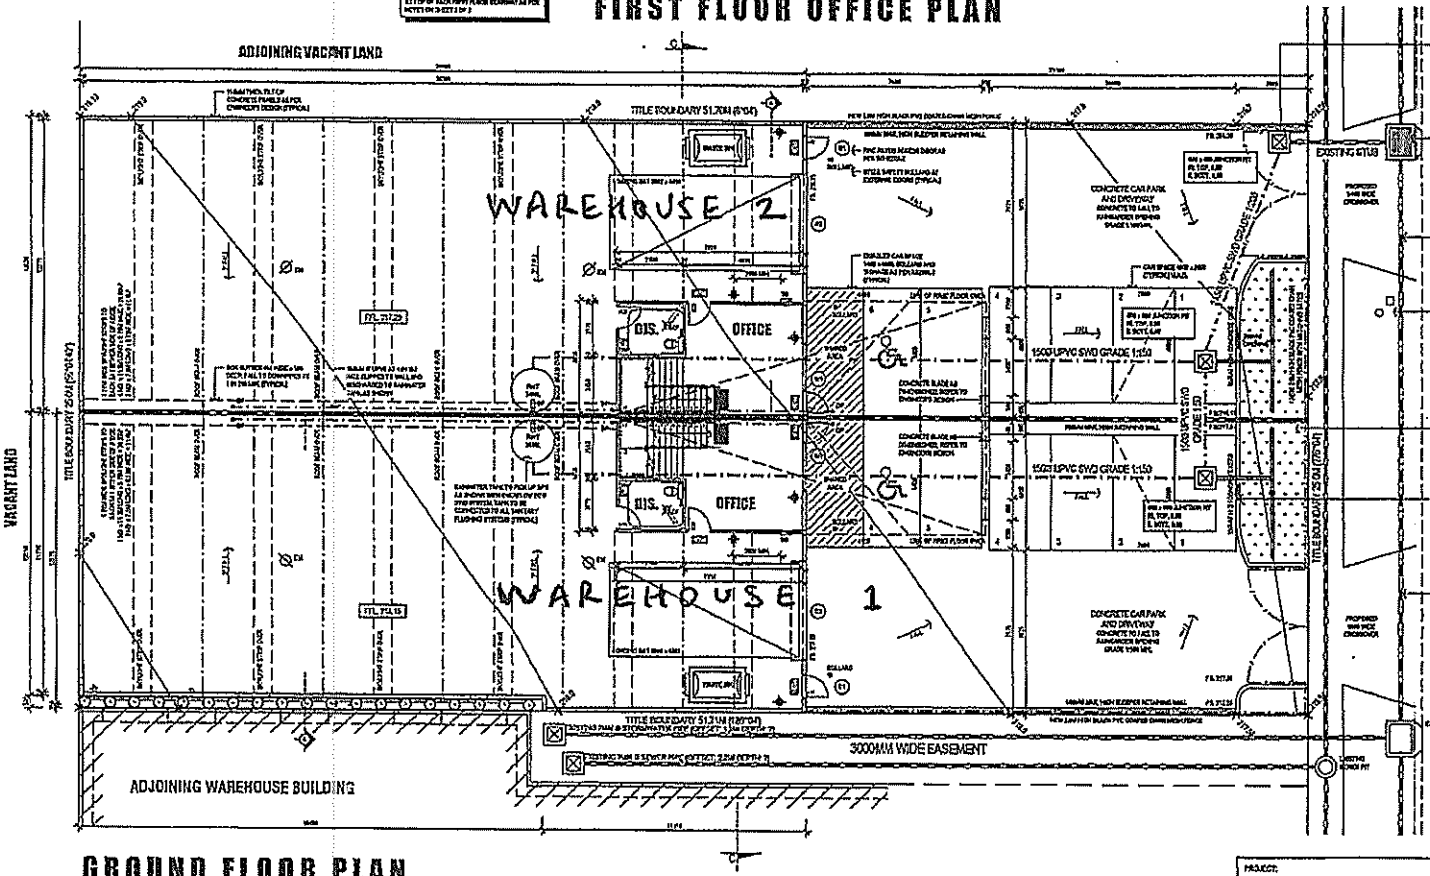

GROUND FLOOR PLAN

NOTES

SITE AREA ANALYSIS

BUILDING AREA

CAR PARKING ANALYSIS

LEGEND

CIVIL NOTES

DRAINAGE NOTES

STORMWATER/DRAINAGE LEGEND

PROJECT: PROPOSED WAREHOUSES
ADDRESS: Lot 303 No. 16 KURRLE ROAD, SUNBURY VIC 3429
CLIENT: MARK DAVIS AND RAY BRIGHTON

NORTH

C.C.D. DRAFTING PTY. LTD.

DRAWING NO. 14-046