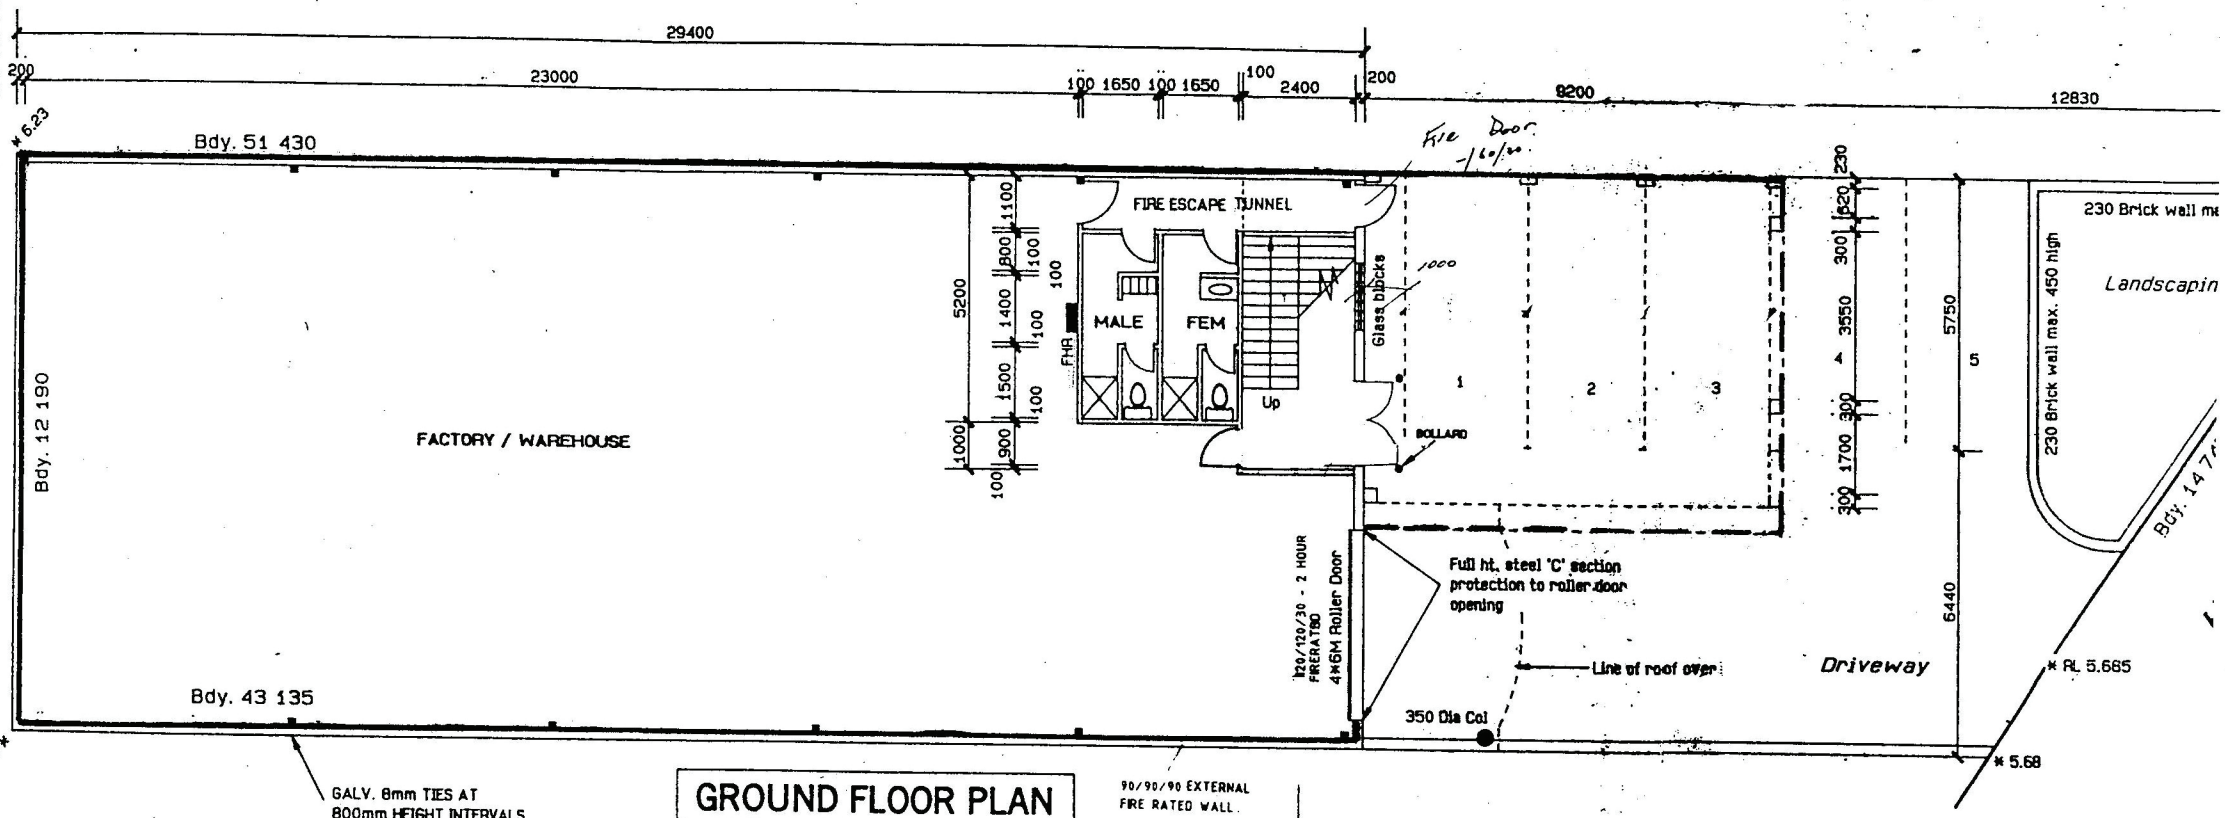

GROUND FLOOR PLAN

NOTE:
ALL STRUCTURAL DRAWINGS AND CERTIFICATION TO BE PROVIDED BY
PAUL MORRIS AND ASSOCIATE
STRUCTURAL ENGINEERS
6 CRUSADE PLACE , CRONULLA
PHONE 523 2086

Industrial Zone
REAL ESTATE

CLIFFORD CHETTY
DEVELOPMENT
CONSULTANT

228 North West Arm Rd.,
Grays Point, NSW 2232
PH. 526 1251
FAX.543 7166