66 KPR LEVEL 4
NORTH WESTERN TENANCY
CIRCA 190m².

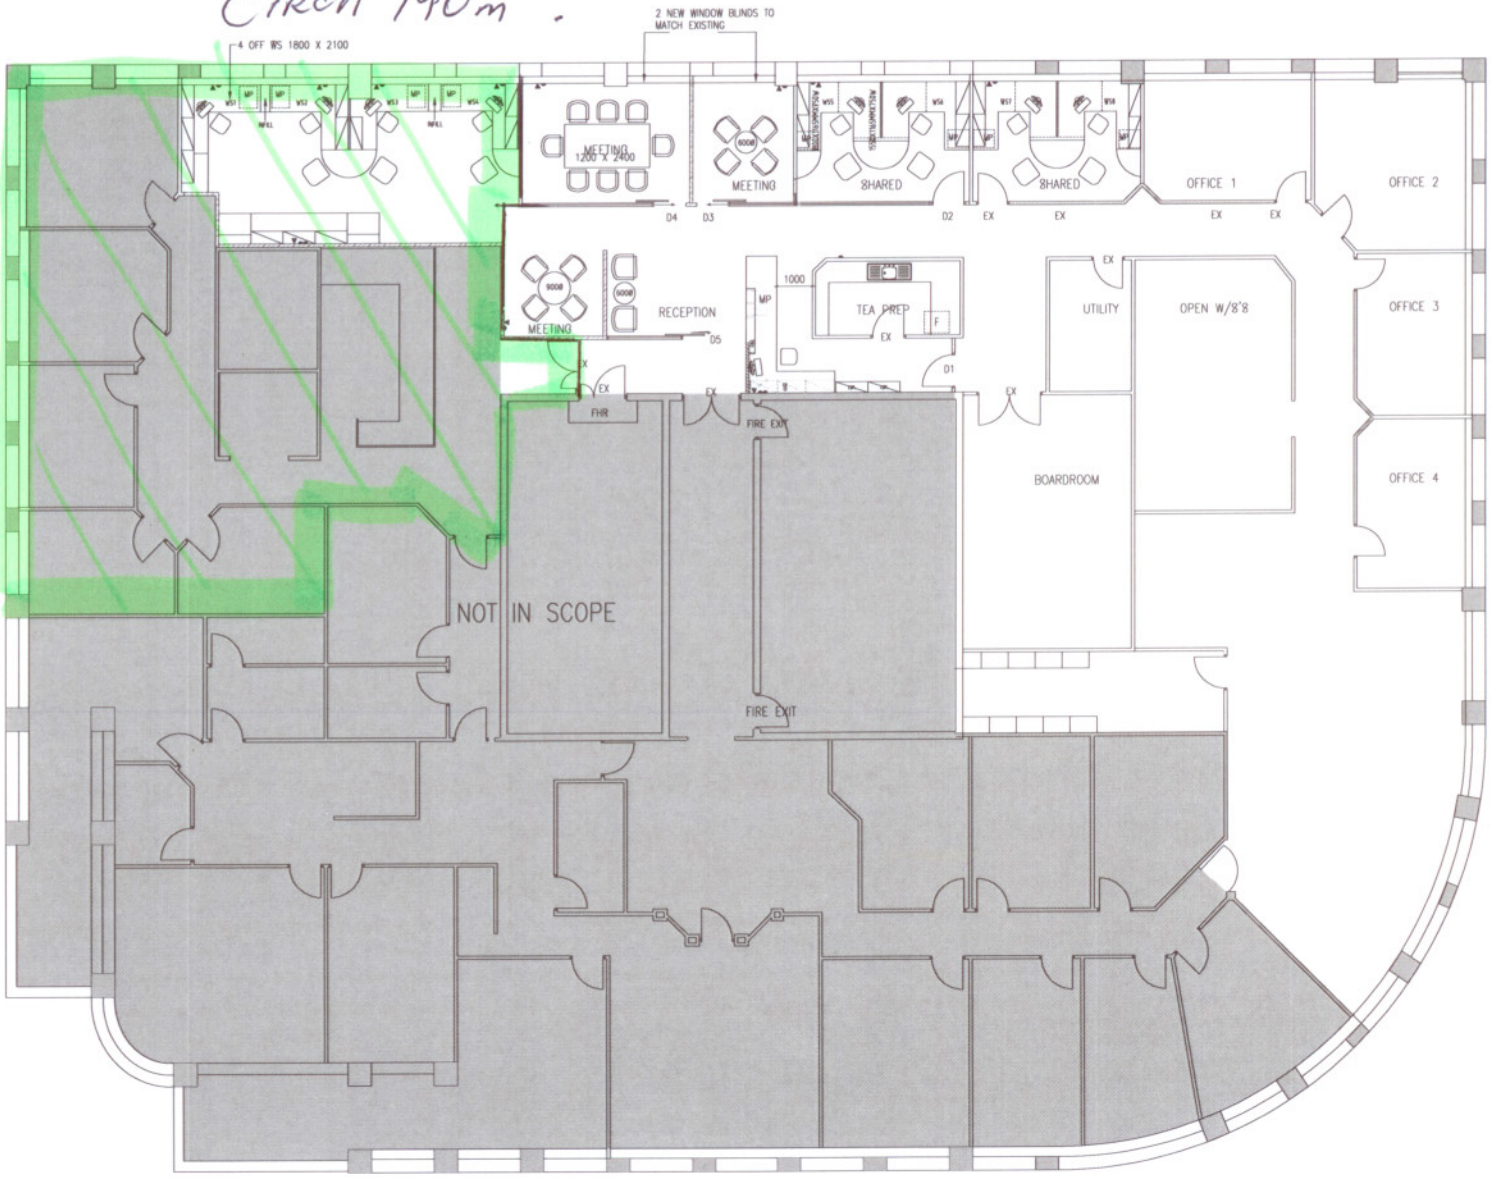

FLOOR PLAN
SCALE 1:100

CEILING LEGEND
- FLUORESCENT LIGHTING 1200x600
- RELOCATE /DELETE EXISTING
- ILLUMINATOR EXIT
- LOW VOLTAGE DOWNLIGHT
- DOWNLIGHT
- EMERGENCY
- SUPPLY AIR
- STRIP FLOOR LIGHTING
- PLASTERBOARD

LEGEND
- NEW GLAZING
- NEW PLASTERBOARD WALL
- NEW SCREEN
- DEMOLITION

ELECTRICAL
- DOUBLE GPO
- VOICE/DATA
- LIGHT SWITCH @1050 AFL

ISSUE	DATE	REV	DESCRIPTION
	09/04/08	2	REVISED TENANT SPACE
	19/03/08	1	ISSUED TO CLIENT/PRICING

CONTRACTORS MUST VERIFY ALL DIMENSIONS ON THE SITE BEFORE COMMENCING ANY WORK ON SITE OR MAKING ANY SHOP DRAWINGS WHICH MUST BE SUBMITTED AND APPROVED BEFORE MANUFACTURE

HAMES SHARLEY

Hames Sharley (WA) Pty Ltd
A.B.N. 42 009 073 563
50 Subiaco Square
Subiaco WA 6008
T +61 8 9381 9877
F +61 8 9382 4224
hsw@hsw.hames.com.au
www.hames.com.au

Applied Research
Urban & Regional Planning
Architecture & Interior Design
Landscape Architecture

Adelaide
Brisbane
Melbourne
Perth
Sydney
Auckland

PROJECT
CEDAR WOODS
LEVEL 4, 66KINGS PARK ROAD
WEST PERTH

SHEET
OFFICE FITOUT
FLOOR PLAN

DRAWN	DATE
GTB	040208
CHECKED	SCALE
GM	1 : 100

CAD P:\42068 CEDAR WOODS OFFICE FITOUT Plan\DB CAD\CD

PROJECT No.	DRAWING No.	REVISION
42068	A2.01	2

© Copyright
Use figured dimensions in preference to scaling.
All dimensions to be verified and checked on site job.