


## SITE PLAN
SCALE 1:1000

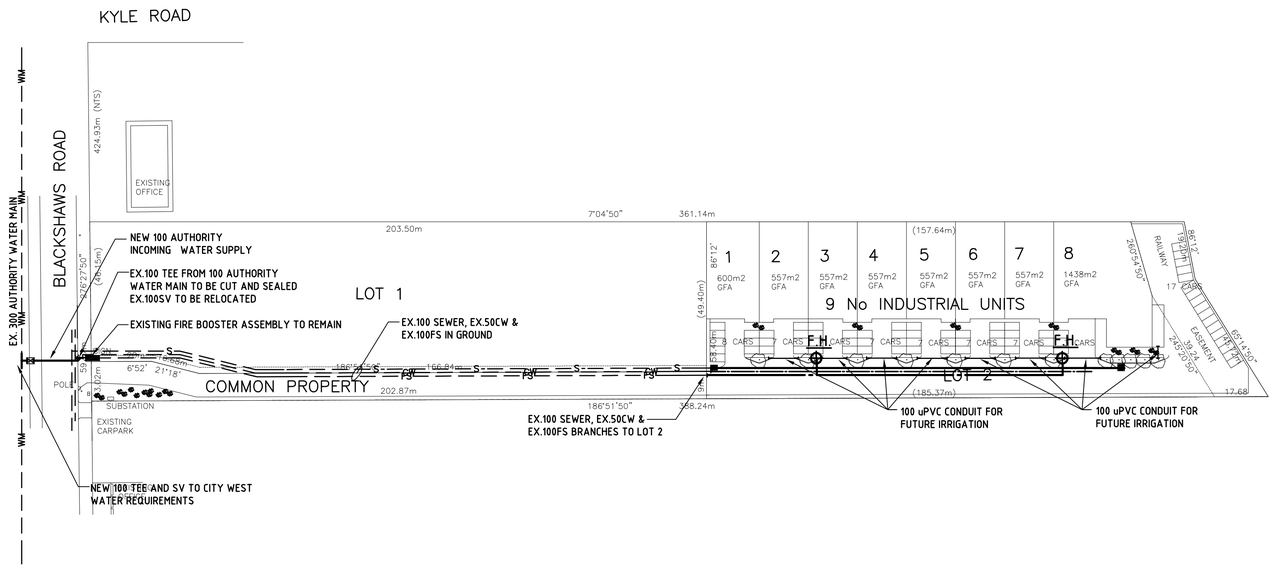


## LOT 2 PLAN
SCALE 1:250

| Rev. | Description | By | Date |
|---|---|---|---|
| A | CONSTRUCTION ISSUE | LRB | 26.06.08 |
| 2 | TENDER ISSUE | | 21.08.07 |
| 1 | PRELIMINARY ISSUE | | 26.03.07 |

Status
**CONSTRUCTION ISSUE**

COPYRIGHT OF THIS DRAWING IS VESTED IN IRWINCONSULT PTY LTD AND THE DRAWING SHALL NOT BE REPRODUCED OR COPIED IN WHOLE OR IN PART, IN ANY FORM, WITHOUT THE PRIOR WRITTEN APPROVAL OF IRWINCONSULT PTY LTD.

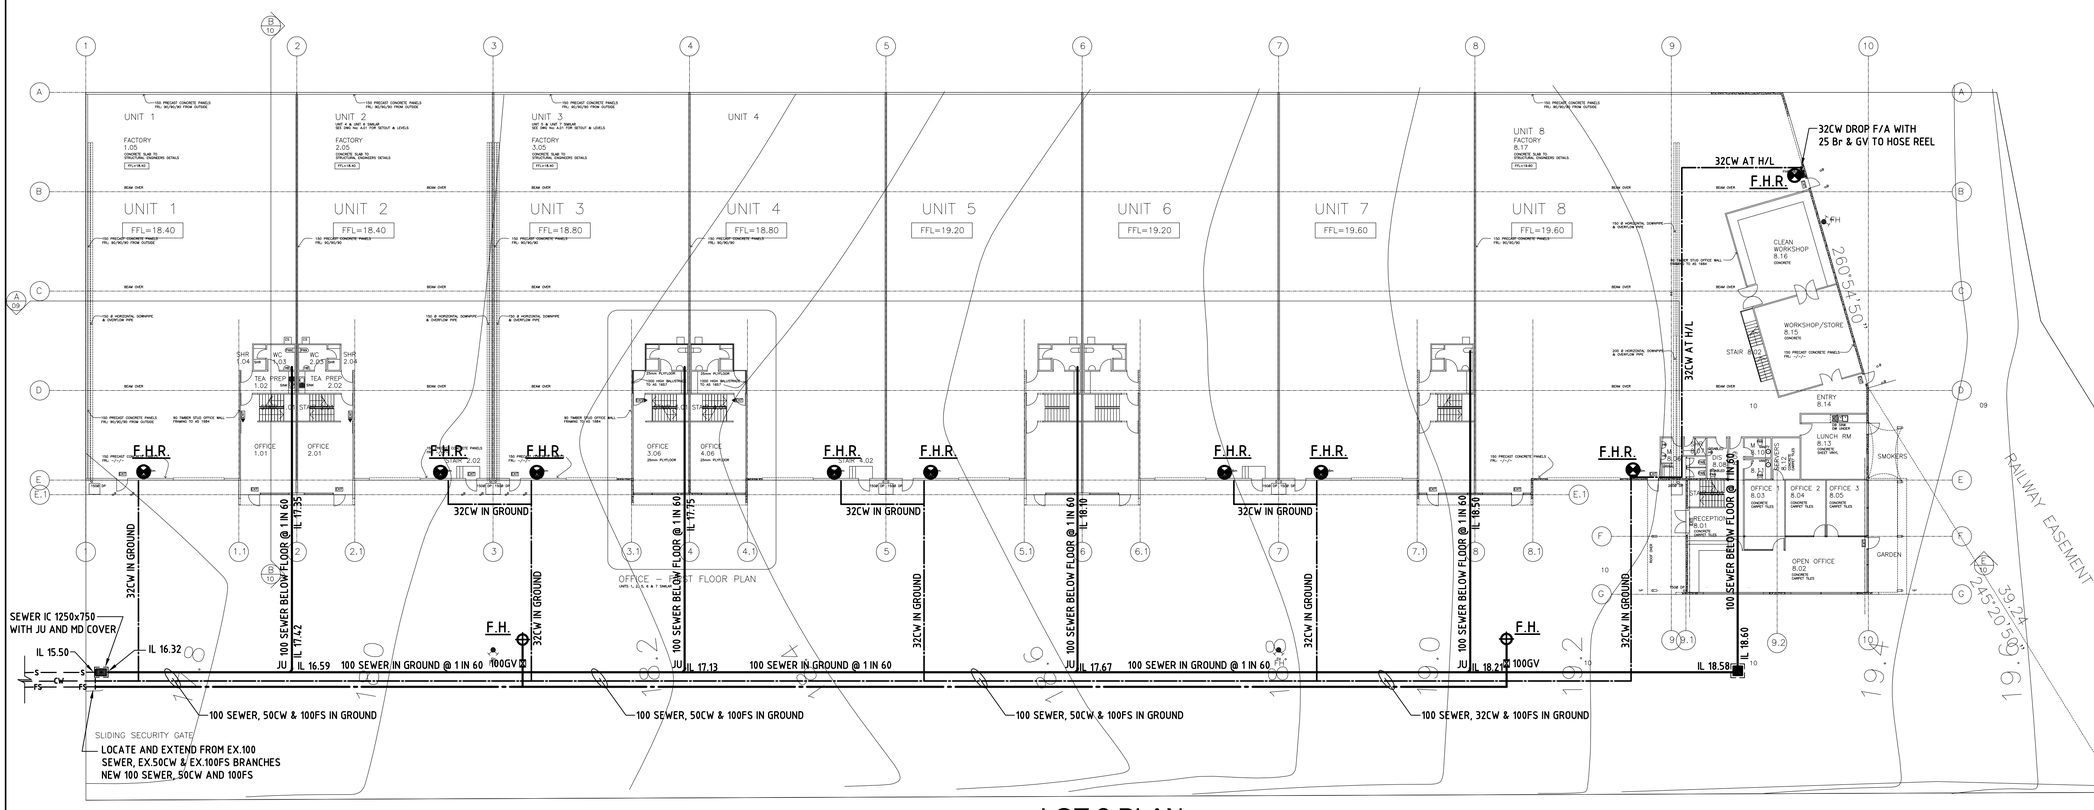irwinconsult
Level 1, 111 Coventry Street Southbank VIC 3006
t +61 3 9699 7199 f +61 3 9690 4304
mlb@irwinconsult.com.au ABN 89 050 214 894

Project
**LOT 2, 216 BLACKSHAWS ROAD ALTONA NORTH**

Client
**Trae Nominees Pty Ltd**

Drawing Title
**SITE PLAN**
**HYDRAULIC SERVICES**

| Date | Drawn | Checked | Approved |
|---|---|---|---|
| MARCH 07 | INK | | LRB |

| Scales at A1 | Job No. | Sheet No. | Rev. |
|---|---|---|---|
| 1:250 | 07ME0124 | H002 | A |