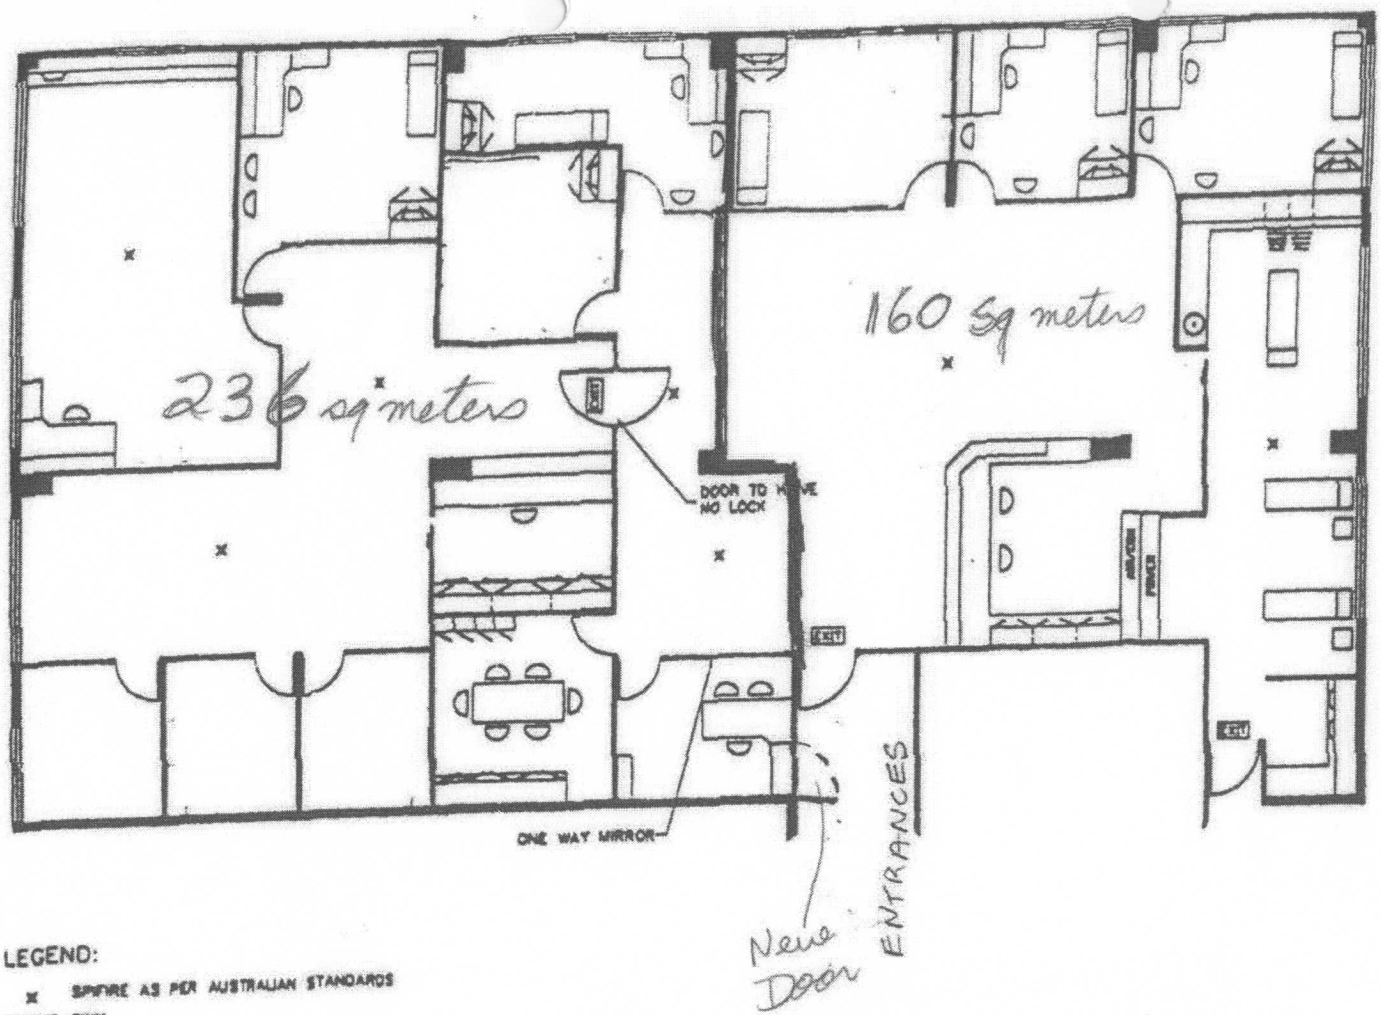

LEGEND:

× SPRINKLER AS PER AUSTRALIAN STANDARDS

SINK

Left Area
236 sq meters

Right area
160 sq meters

NOTE: ALL MEASUREMENTS TO BE VERIFIED BY CONTRACTORS PRIOR TO MFG.

ISSUE	AMENDMENTS	DATE	INT.
B	ADDITIONAL JOINERY	24.05.06	

INTERIOR DESIGNER:
ABBOTTS INTERIORS
UNIT 2 / 199 LOGAN RD
WOOLLOONGABBA Q.4102
PH: 3891 8800 FAX: 3891 2885

PROJECT: REMED MEDICAL
ST ANDREWS HOSPITAL FIRST FLOOR

DRAWING: JOINERY LAYOUT

DRAWN: A.G.	ISSUE: A
DATE: 31/05/2006	SCALE: 1:100 AT A3
DWG. NO. WD 307CA - 02	REV.

33 North St.