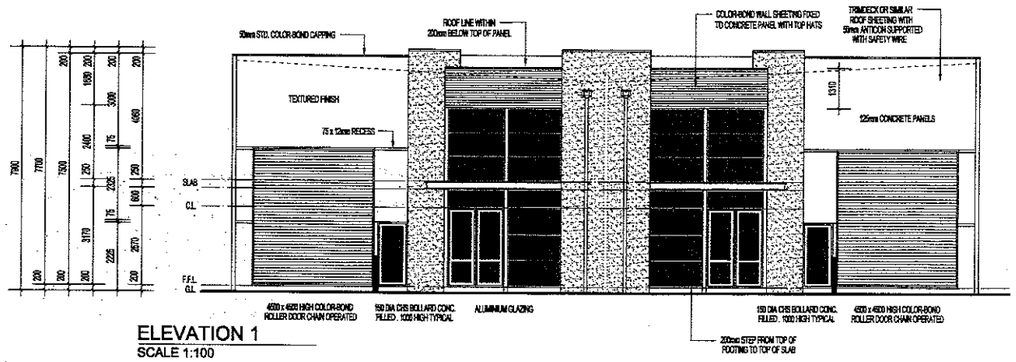

ELEVATION 1
SCALE 1:100

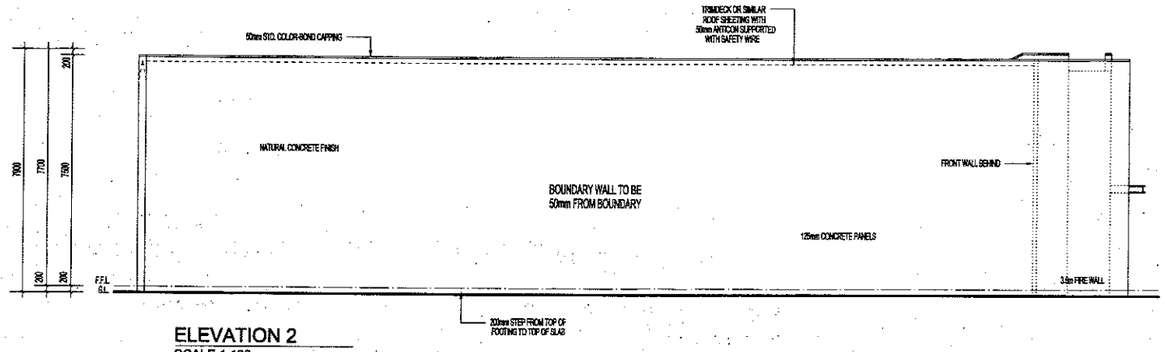

ELEVATION 2
SCALE 1:100

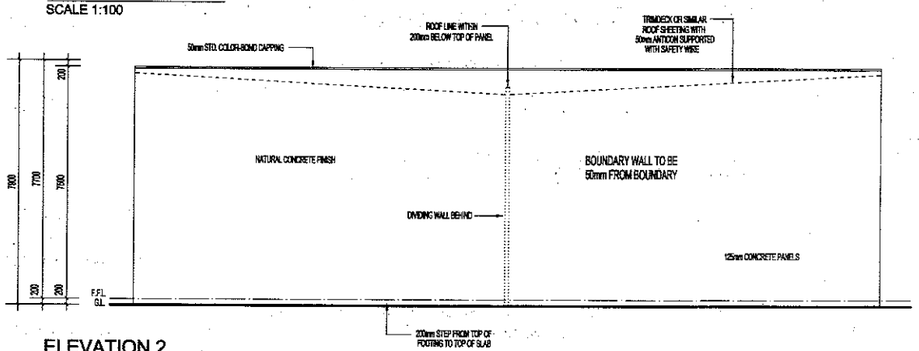

ELEVATION 2
SCALE 1:100

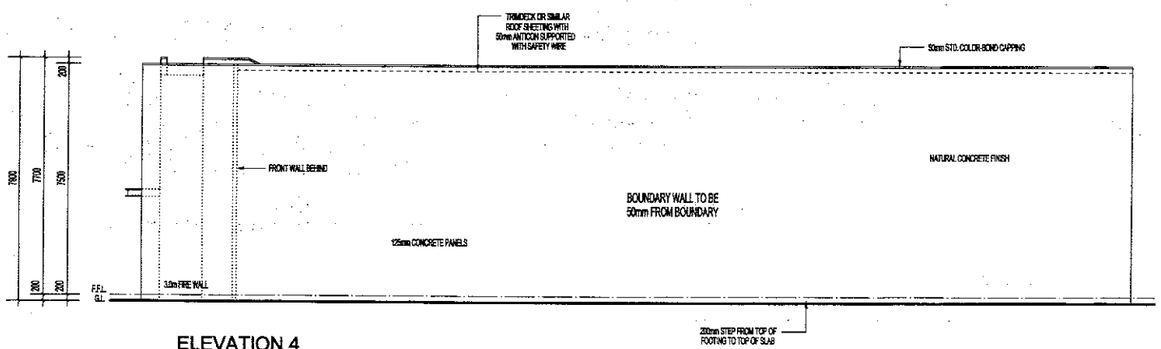

ELEVATION 4
SCALE 1:100

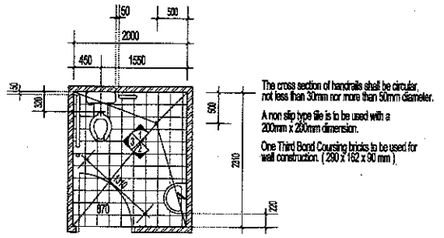

TYPICAL FLOOR PLAN DISABLED TOILET
SCALE 1:50

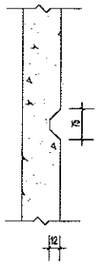

RECESS DETAIL
SCALE 1:10

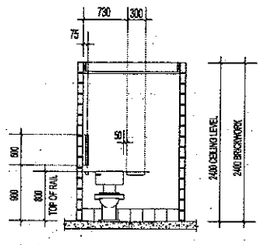

TYPICAL ELEVATION 1 DISABLED TOILET
SCALE 1:50

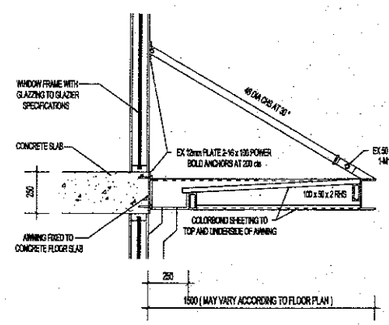

AWNING SECTION
SCALE 1:20

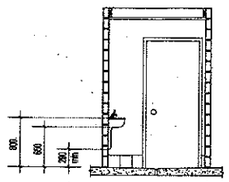

TYPICAL ELEVATION 2 DISABLED TOILET
SCALE 1:50

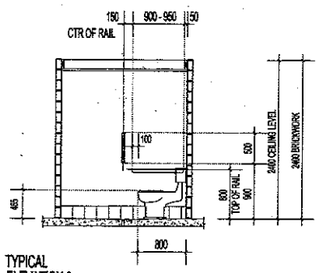

TYPICAL ELEVATION 3 DISABLED TOILET
SCALE 1:50

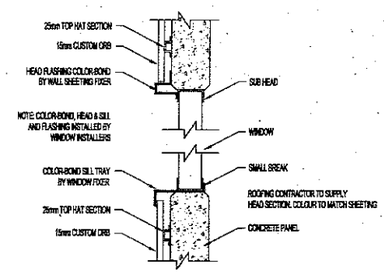

COLORBOND SHEETING
SCALE 1:10

CHECK		
JS	GV	JM

NO.	AMENDMENT DESCRIPTION	DATE	INI.

VESPOLI CONSTRUCTIONS
Unit 8 No. 15 Bonner Dr
MALAGA W.A 6090
Phone (08) 9209 1800
Fax (08) 9209 1899

PROPOSED DEVELOPMENT SITUATED AT: LOT 974 MEARES WAY CANNING VALE	DRAWN: J.M	ELEVATIONS / WC LAYOUTS	SCALE AS SHOWN	DATE: 08.11.2007	A03 / A

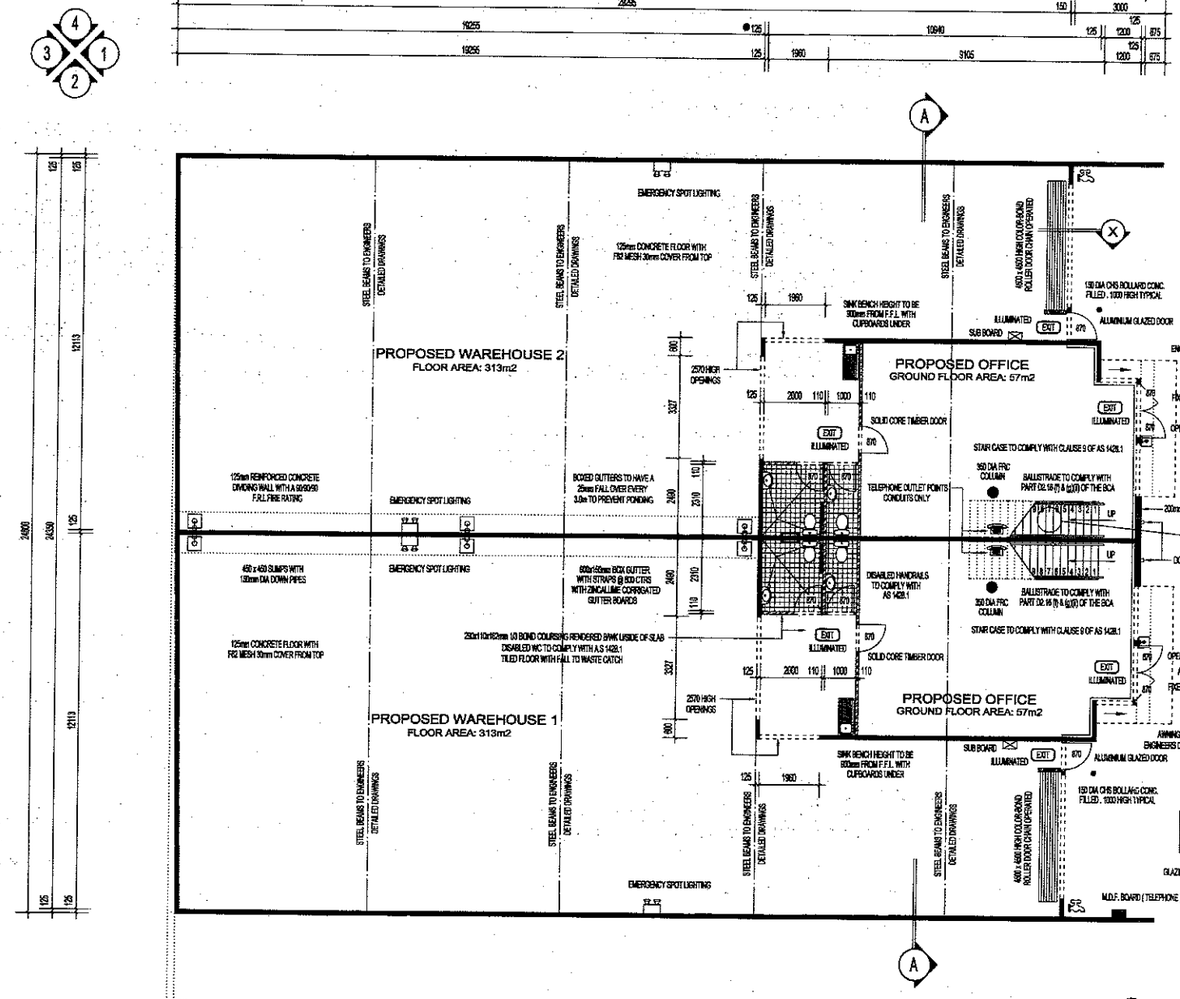

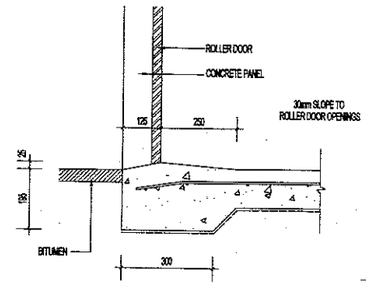

SECTION XX
SCALE 1:10

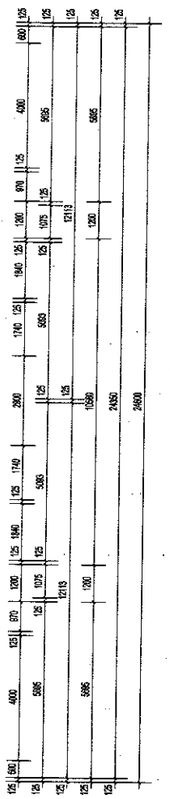

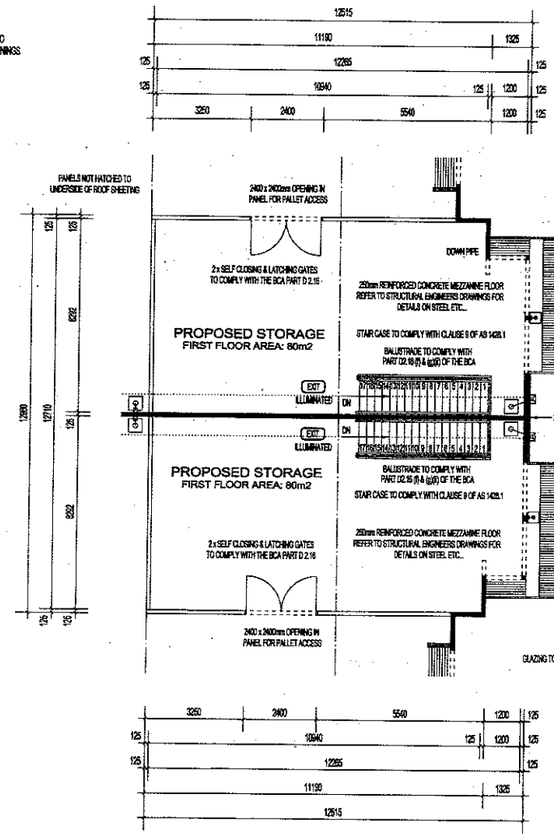

FIRST FLOOR PLAN
SCALE 1:100

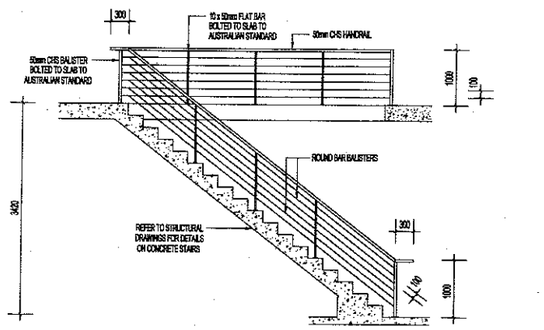

STAIR DETAIL
SCALE 1:50

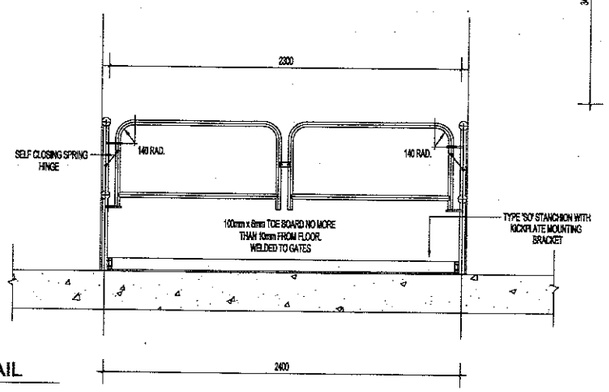

MONORAIL GATE DETAIL
SCALE 1:20

GROUND FLOOR PLAN
SCALE 1:100

CHECK		
JS	GV	JM

NO.	AMENDMENT DESCRIPTION	DATE	INI.

VESPOLI CONSTRUCTIONS
Unit 8 No. 15 Bonner Dr MALAGA W.A.6090 Phone (08) 9209 1800 Fax (08) 9209 1899

PROPOSED DEVELOPMENT SITUATED AT: LOT 974 MEARES WAY CANNING VALE	DRAWN: J.M	FLOOR PLAN / S	SCALE 1:100	DATE: 08.11.2007	A02 / A