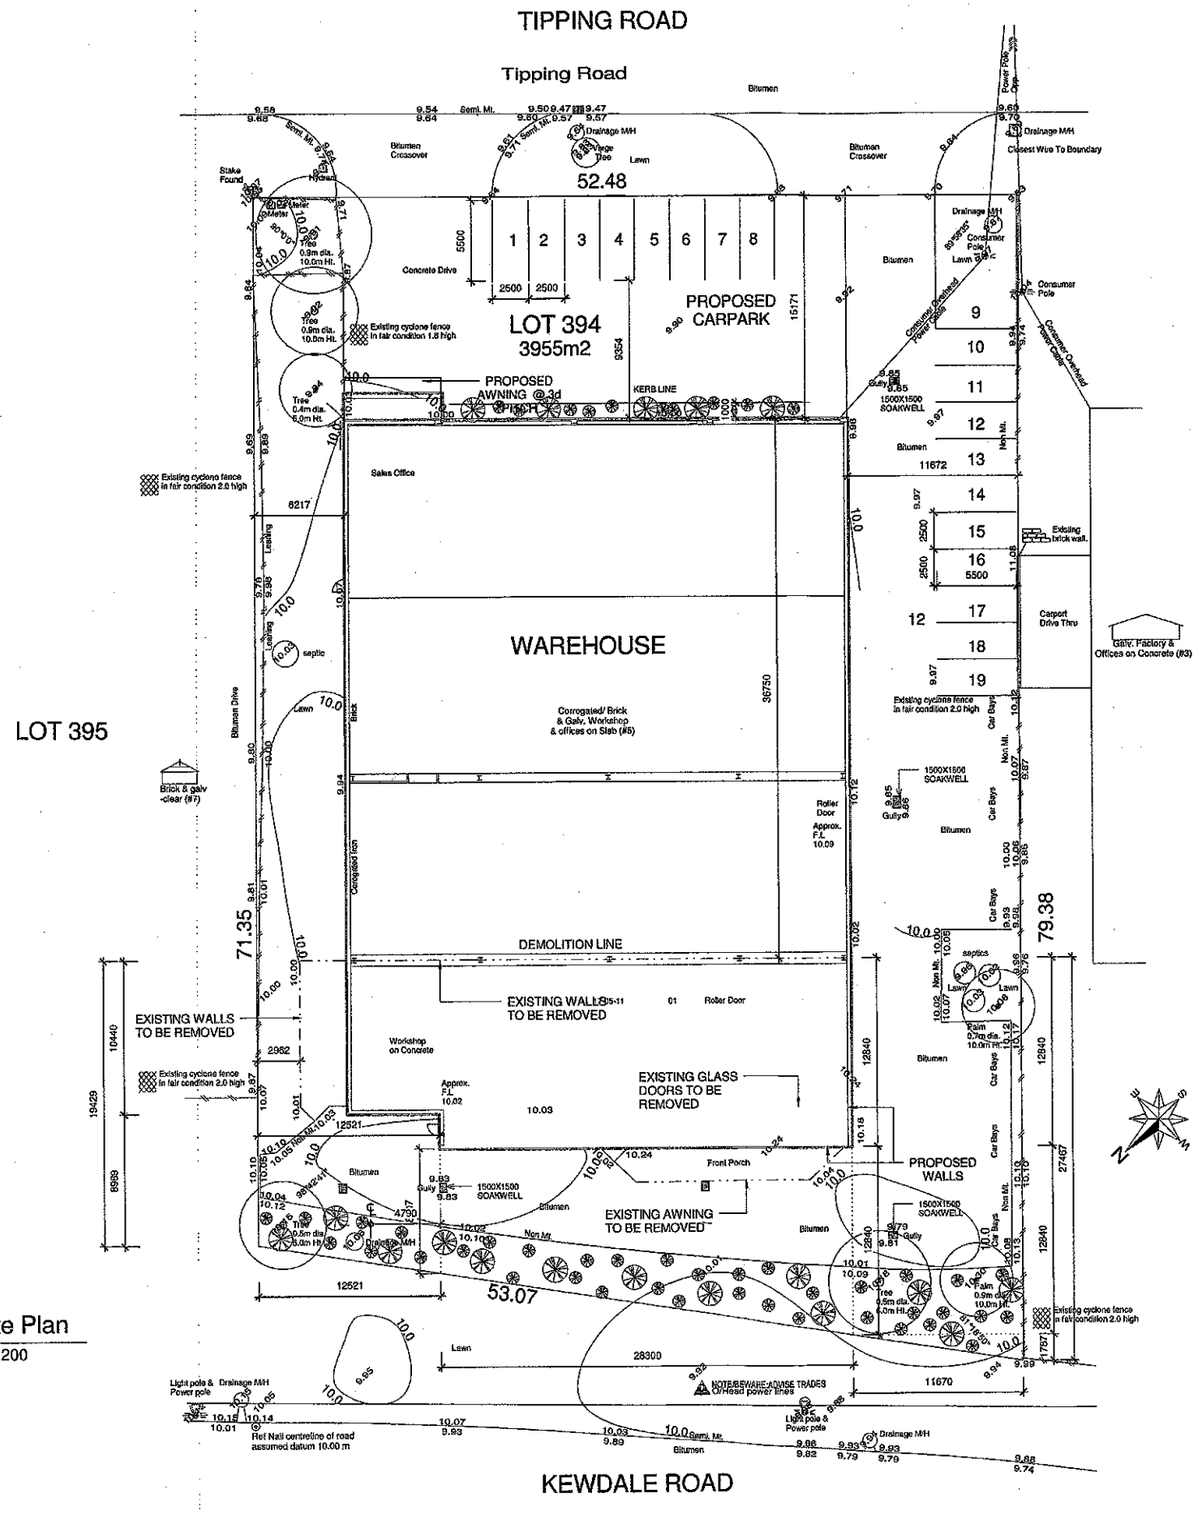

1 Site Plan
1 : 200

JCPENNYDESIGN
Design & Drafting

PO Box 427 Morley WA 6943
Tel/Fax (08) 9379 8881
Mob 0405 183 552
www.jcpennydesign.com
jcpennydesign@optusnet.com.au

Date	Rev	Description

Client: PLAN BUILDING

Project Address:
5 TIPPING RD
KEWDALE, WA

Project Number: J322

Issue Date: 22/07/12

Drawn By: JP

Checked By: JP

Sheet Name: WAREHOUSE IMPROVEMENTS

Sheet Number:
A1.01