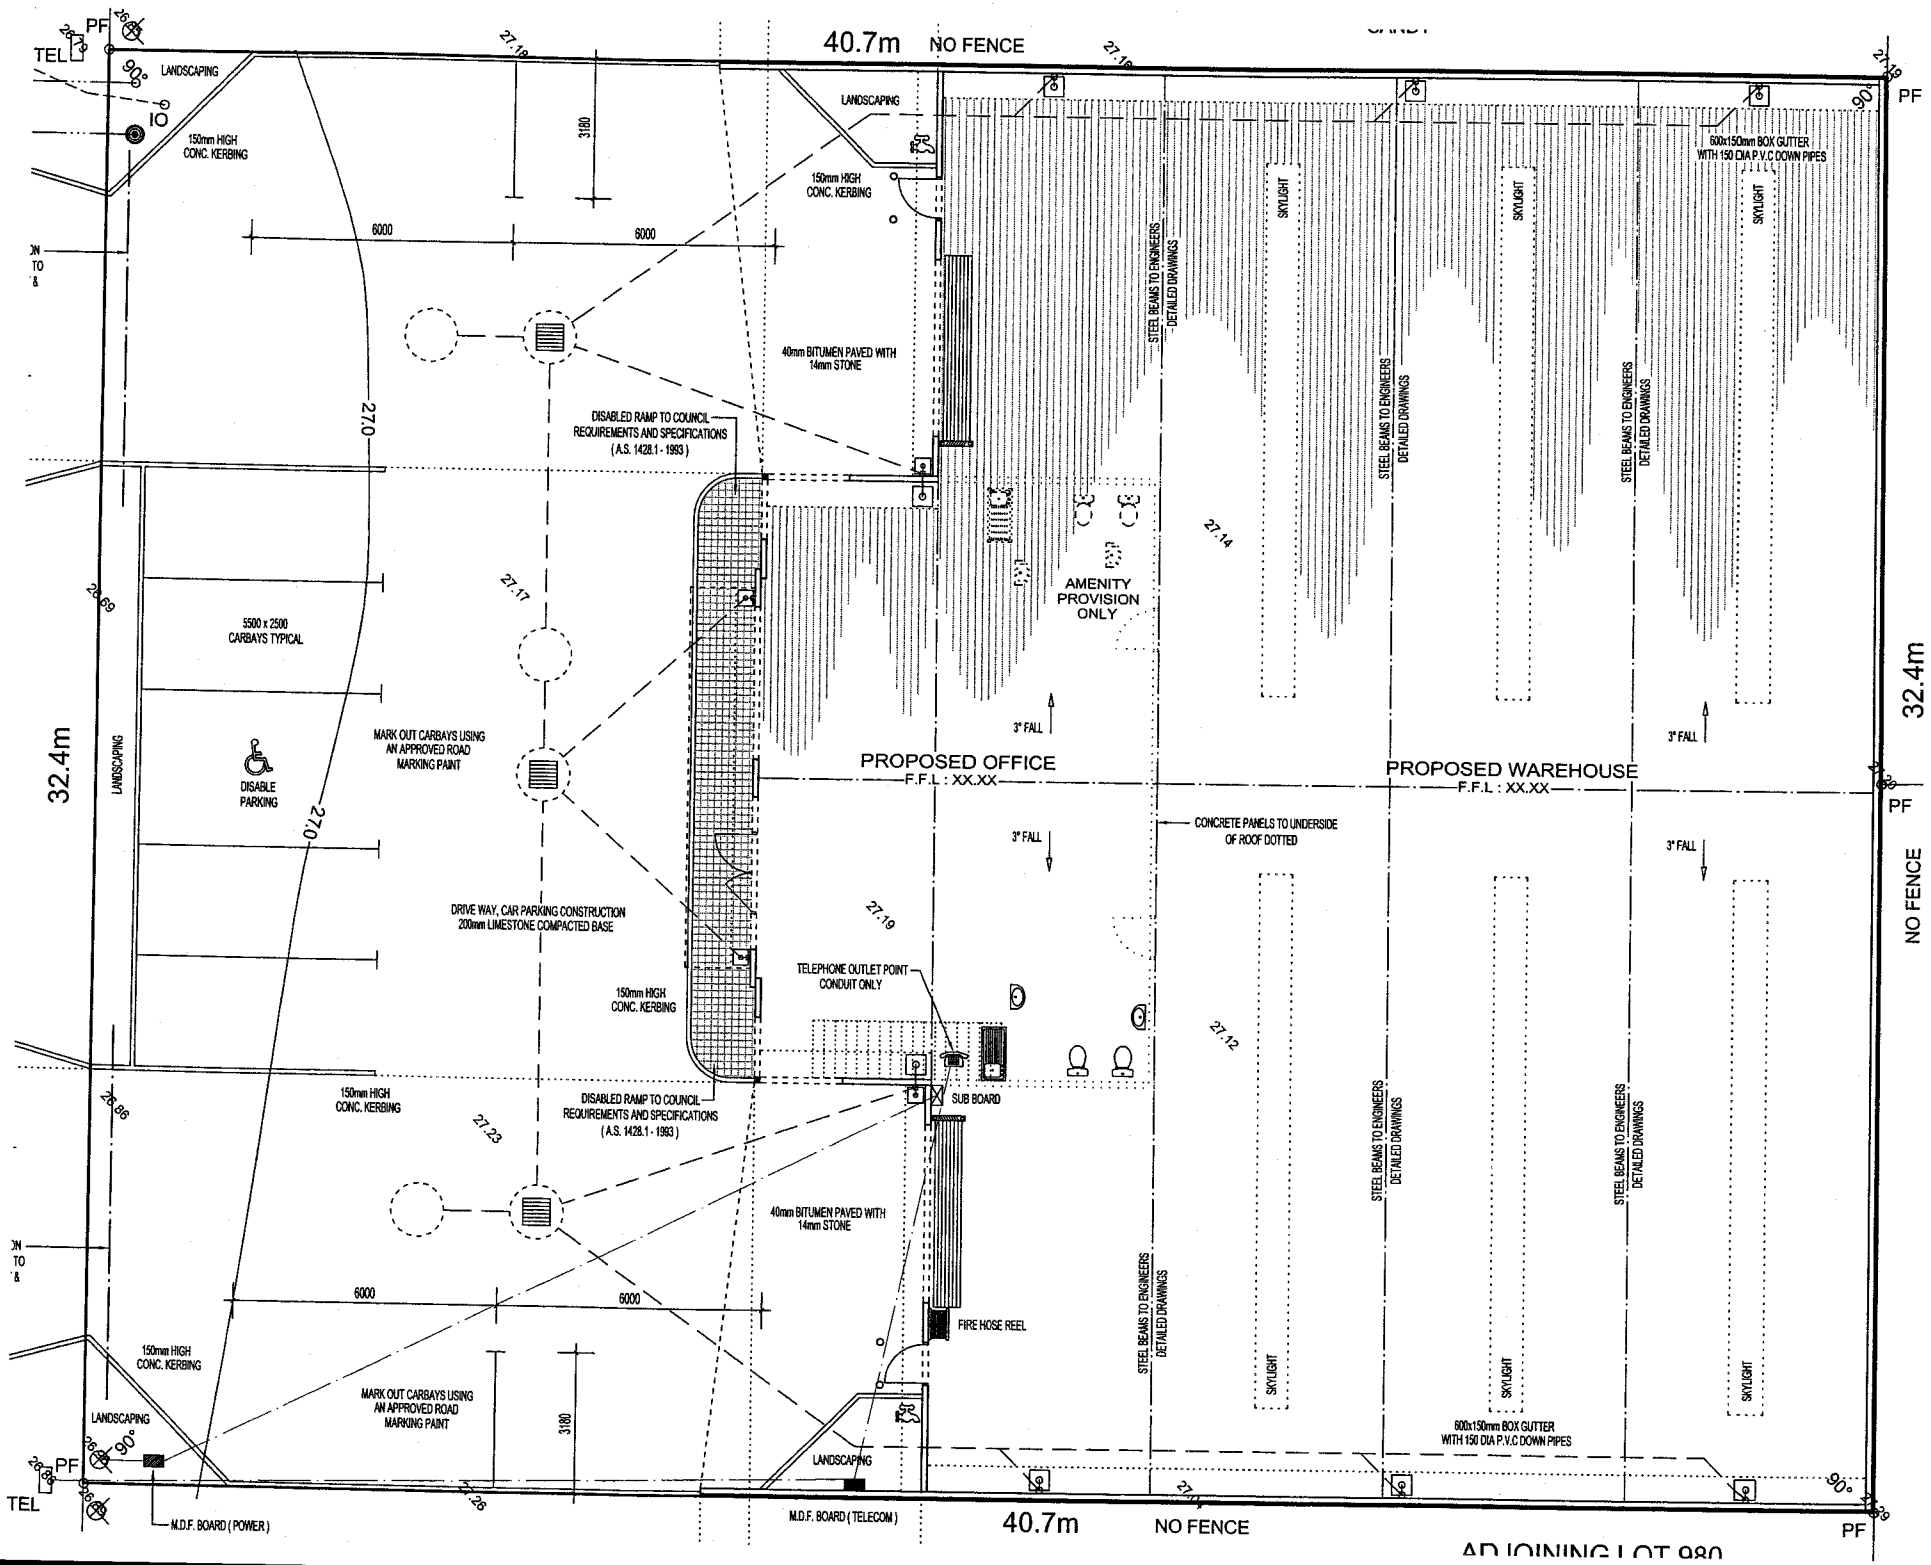

40.7m
NO FENCE
LANDSCAPING
150mm HIGH CONC. KERBING
6000
6000
3180
27.0
27.0
27.18
27.17
27.19
27.12
27.14
27.23
26.69
26.86
26.88
27.26
90°
PF
TEL
32.4m
32.4m
NO FENCE
40mm BITUMEN PAVED WITH 14mm STONE
DISABLED RAMP TO COUNCIL REQUIREMENTS AND SPECIFICATIONS (A.S. 1428.1 - 1993)
5500 x 2500 CARBAYS TYPICAL
DISABLE PARKING
MARK OUT CARBAYS USING AN APPROVED ROAD MARKING PAINT
DRIVE WAY, CAR PARKING CONSTRUCTION 200mm LIMESTONE COMPACTED BASE
AMENITY PROVISION ONLY
PROPOSED OFFICE
F.F.L : XX.XX
PROPOSED WAREHOUSE
F.F.L : XX.XX
3° FALL
CONCRETE PANELS TO UNDERSIDE OF ROOF DOTTED
TELEPHONE OUTLET POINT CONDUIT ONLY
SUB BOARD
FIRE HOSE REEL
STEEL BEAMS TO ENGINEERS DETAILED DRAWINGS
SKYLIGHT
600x150mm BOX GUTTER WITH 150 DIA P.V.C DOWN PIPES
M.D.F. BOARD (POWER)
M.D.F. BOARD (TELECOM)
AD JOINING LOT 980