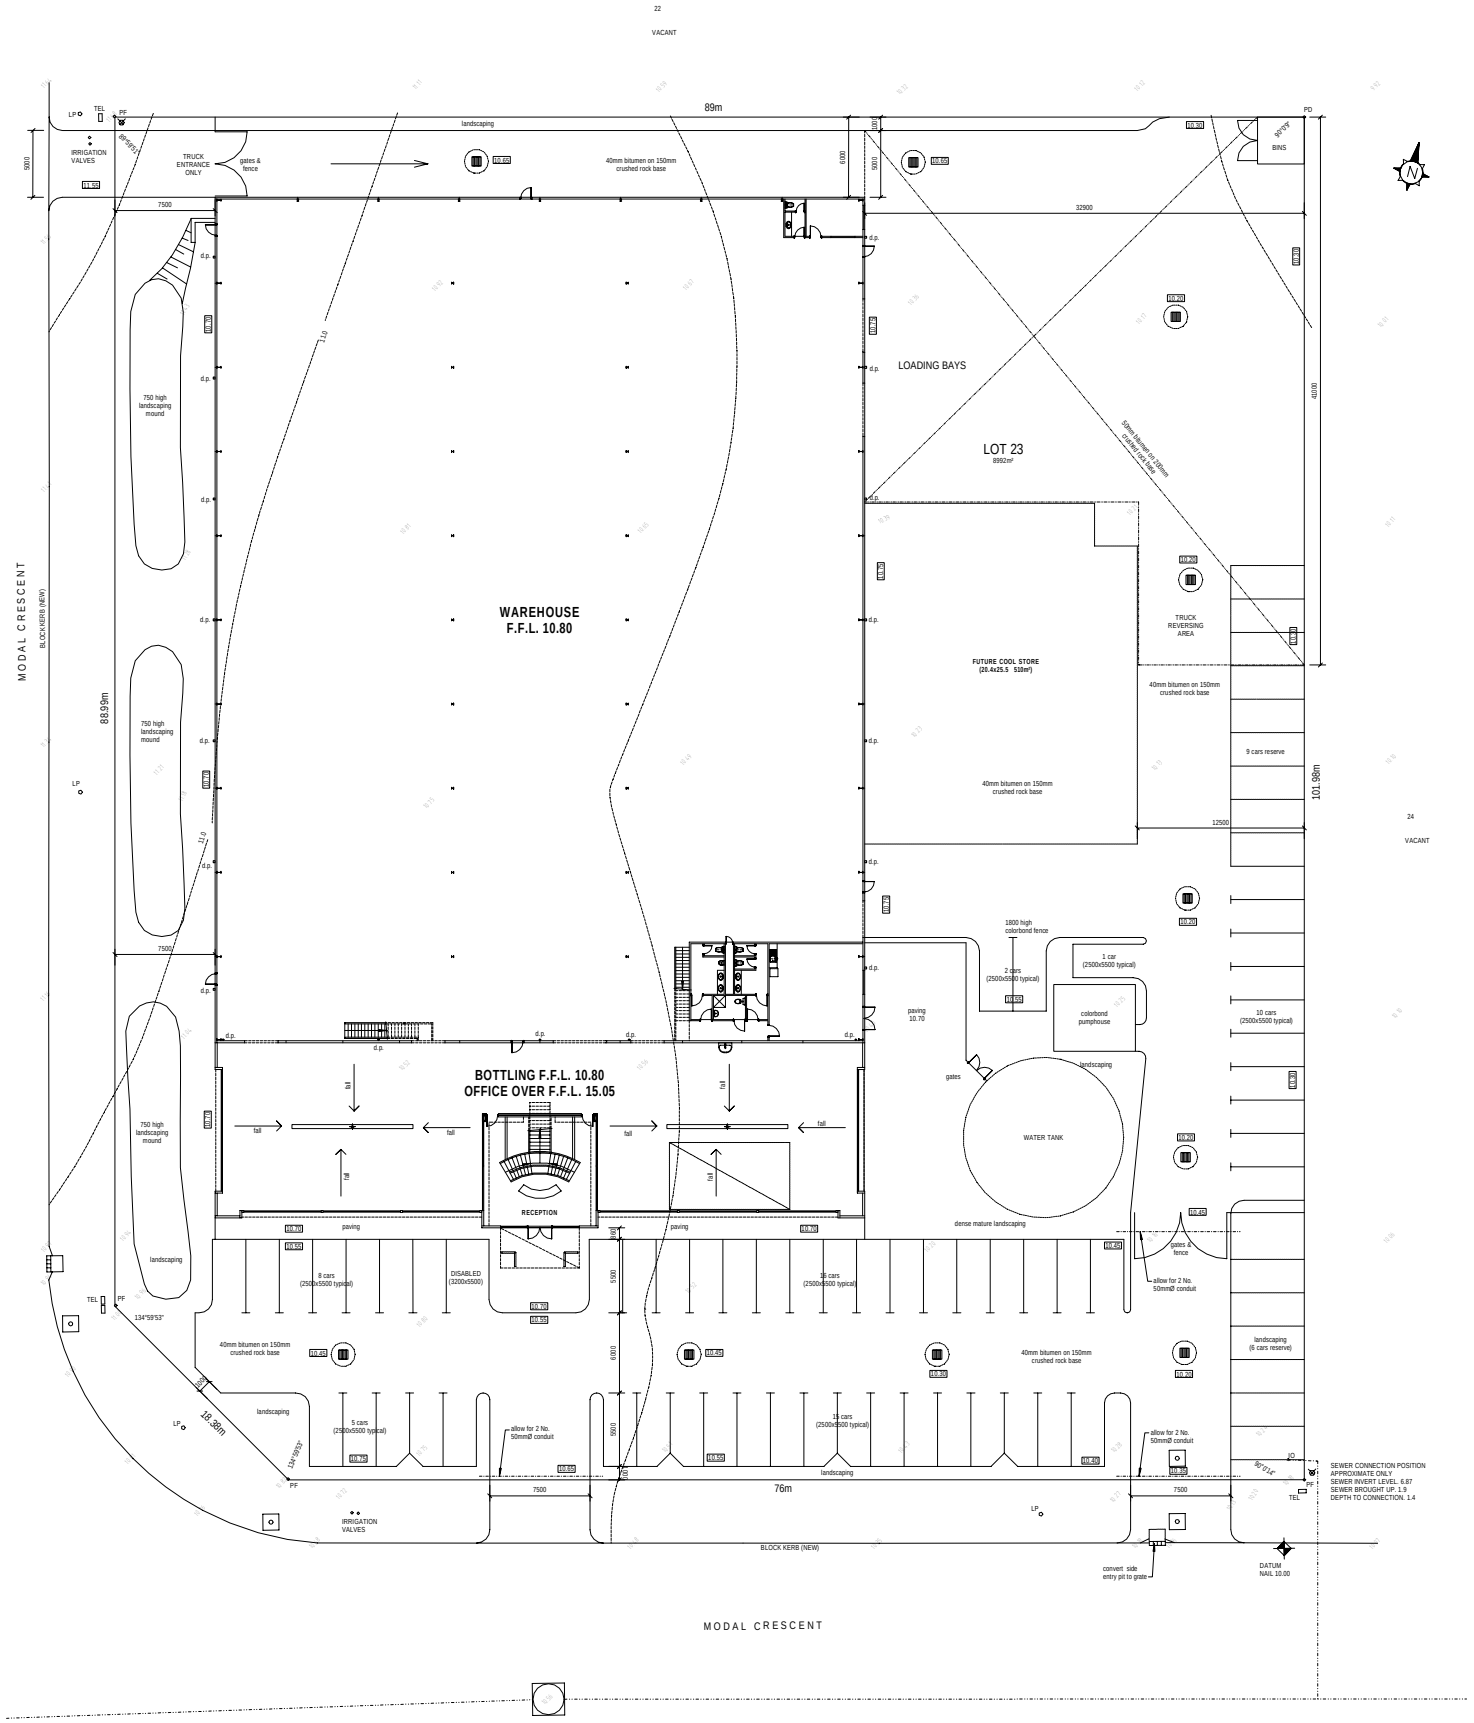

SITE PLAN scale 1:200

A01 ws003352

CLIENT	GAVIN CONSTRUCTION
LOT	23 MODAL PLACE, CANNING VALE
AUTHORITY	CANNING
DATE	22/03/00

LINKS Surveying
Land Development Consultants & Licensed Surveyors
Phone (08) 9355 5311 Fax (08) 9355 5377 Mob 0418 945 089
P.O.Box 118 Willetton 6955
Email: links@links-surveying.com.au

SCALE	CLIENT REF No	JOB No	DWG No	REV
1:200		9206	931401	A

SERVICE RECORD

STATUS / SERVICE	PROPOSED	UNDER CONSTR	CONNECTED
WATER		✓	
SEWERAGE	✓	✓	
GAS		✓	✓
TELSTRA	✓		
POWER	✓		

NOTE: SERVICES MARKED CONFIRMATION REQUIRE BUILDER/CLIENT TO CONFIRM POSITION ON SITE

SERVICE LEGEND

WATER: STOP VAVLE, HYDRANT, FLUSH POINT, WATER TAP, WATER METER, WATER MARKER
DRAINAGE: SW MANHOLE, GRATE, SIDE ENTRY PIT
TELSTRA: TELSTRA MARKER, TELSTRA PIT, TELSTRA MAN
GAS: GAS MARKER, GAS METER, GAS VALVE
SURVEY: PEG FOUND, PEG DISTURBED, PEG GONE, CONTROL POINT, DATUM
SEWERAGE: SEWER MANHOLE, INSPECT. SHAFT, INSPECT. OPENING
POWER: CONSUMER POLE, POWER POLE, LIGHT POLE, STAY POLE, S. WIRE ANCHOR, U/G CABLE BOX, CABLE M/H, CABLE DOME

GAVIN CONSTRUCTION.COM.AU
BUILDERS & DEVELOPERS OF QUALITY HOMES, COMMERCIAL PROJECTS, RENOVATIONS & ADDITIONS
92a BATEMAN ROAD, MT PLEASANT WA 6153 OFF: 9364 4081 FAX: 9364 4419
Email gavbuild@wanet.net.au

DRAFTING DESIGN
SUITE 12 / 22 PARRY AVE. BATEMAN 6150
PH. (08) 9332 2022 FAX. (08) 9332 2033 MOB. 0418 958 959
E-MAIL design@hdd.com.au WEB PAGE www.hdd.com.au