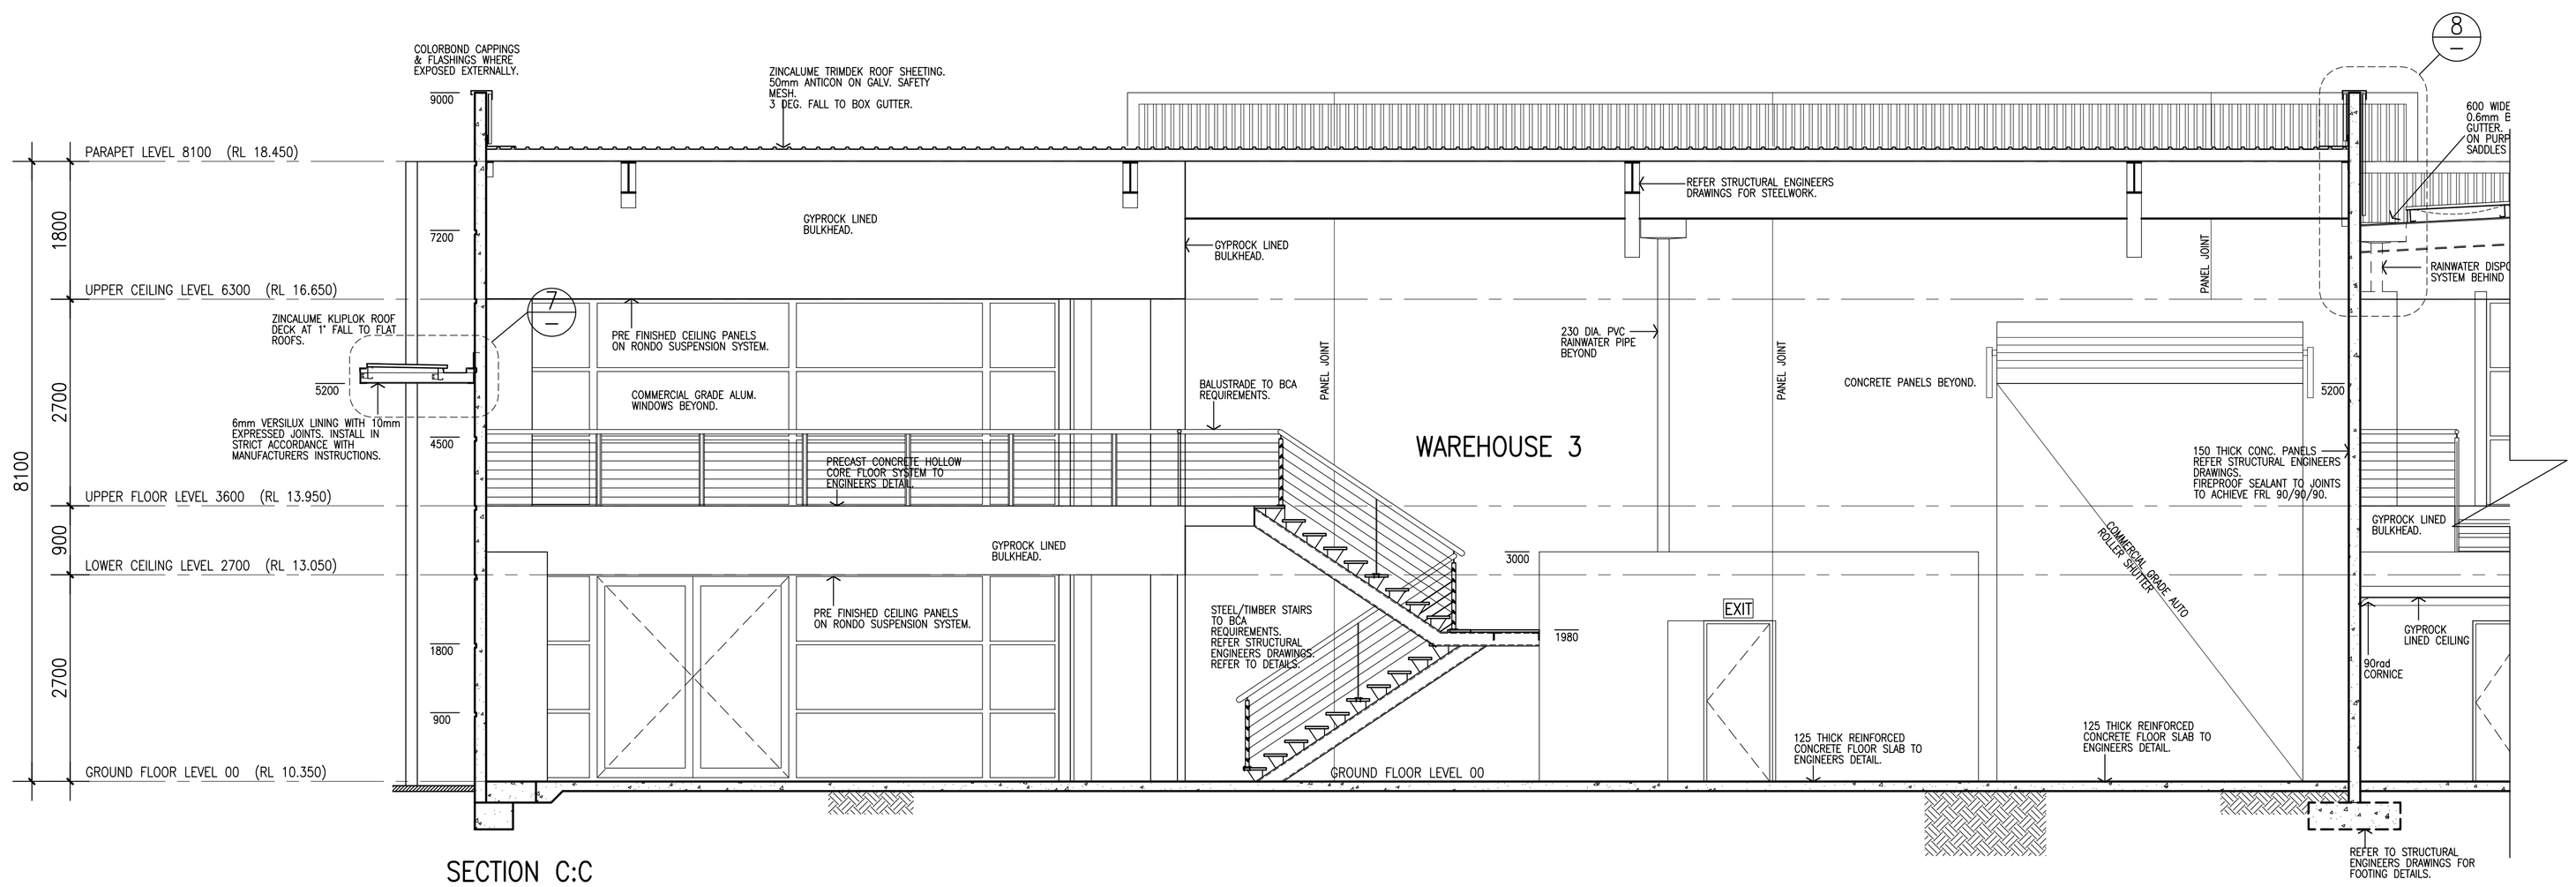

SECTION C:C
1:50

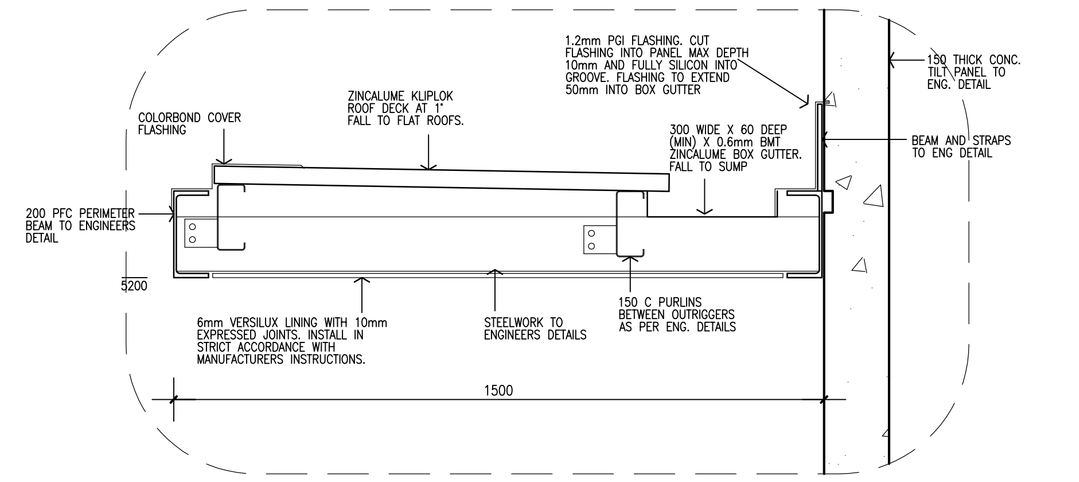

DETAIL 7
1:10

REFER STRUCTURAL ENGINEERS DRAWINGS FOR STEELWORK.

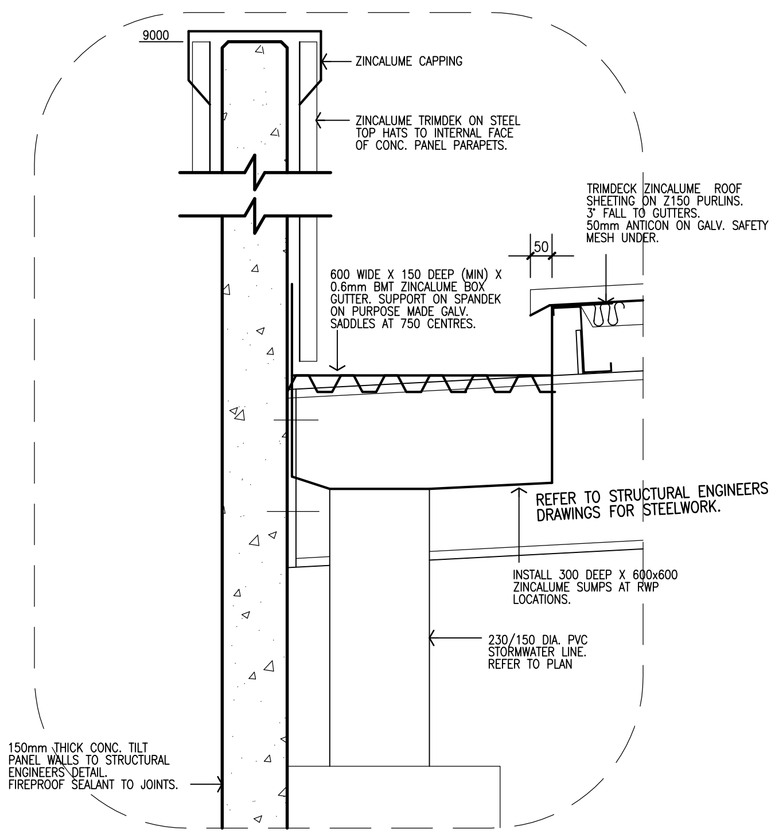

DETAIL 8
1:10

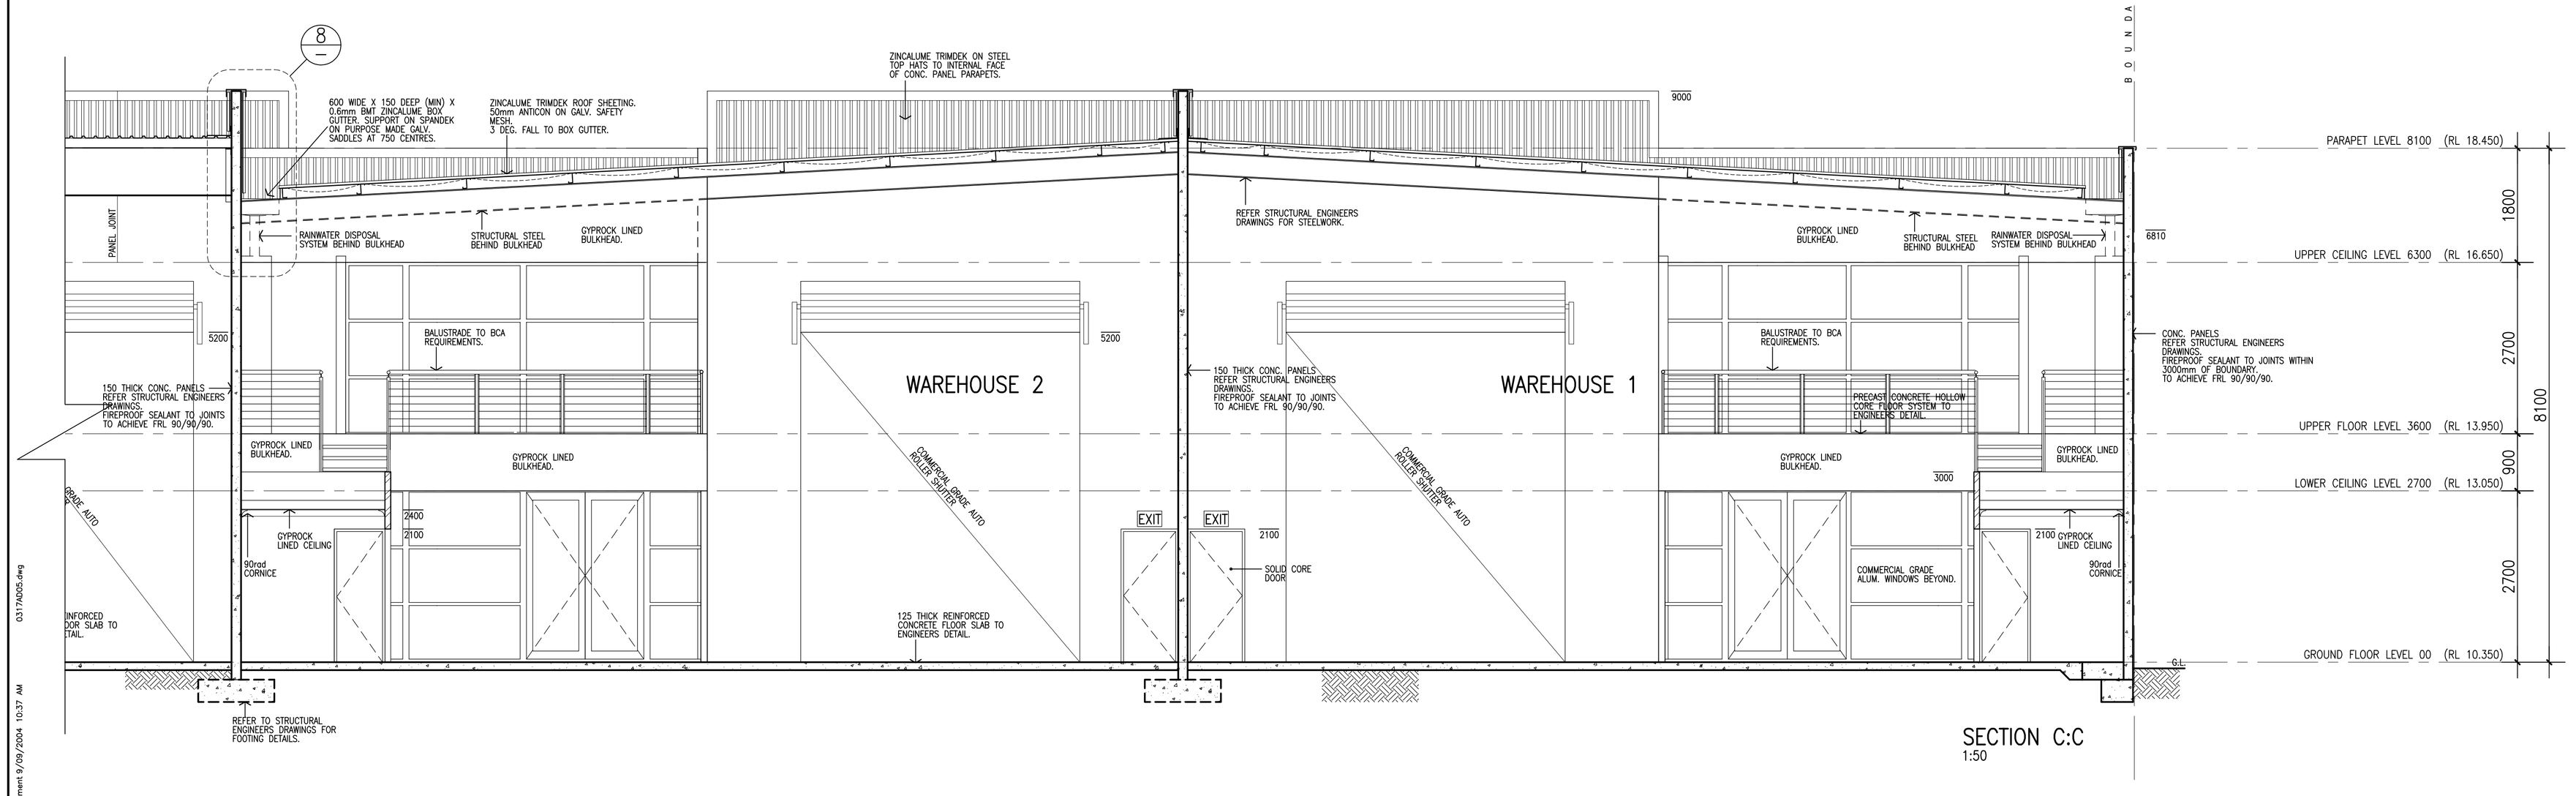

SECTION C:C
1:50

REF	AMENDMENT	DATE
A	ISSUED FOR CONSTRUCTION	2.08.07

PROJECT

PROPOSED OFFICE & WAREHOUSE
OBAN PTY LTD
at LOT 989-990 MORDAUNT CIRCUIT AND OBAN LINK, CANNING VALE

DRAWING

SECTIONS & DETAILS

COMMERCIAL design MANAGEMENT
2 Pamment st Nth Fremantle 6159
tel: (08) 9335 2644
fax: (08) 9335 2977
www.commercialdesignmanagement.com.au

BUILDER TO VERIFY DIMENSIONS AND SET OUT AND REFER TO DISCREPANCIES TO DESIGNER FOR DIRECTION

DRAWN	CHECKED	JOB NO.
RJC		0466
SCALE	DATE	DWG NO.
VARIOUS	JULY 2007	A08 A14

Commercial Design Management 9/09/2004 10:37 AM 03176205.dwg