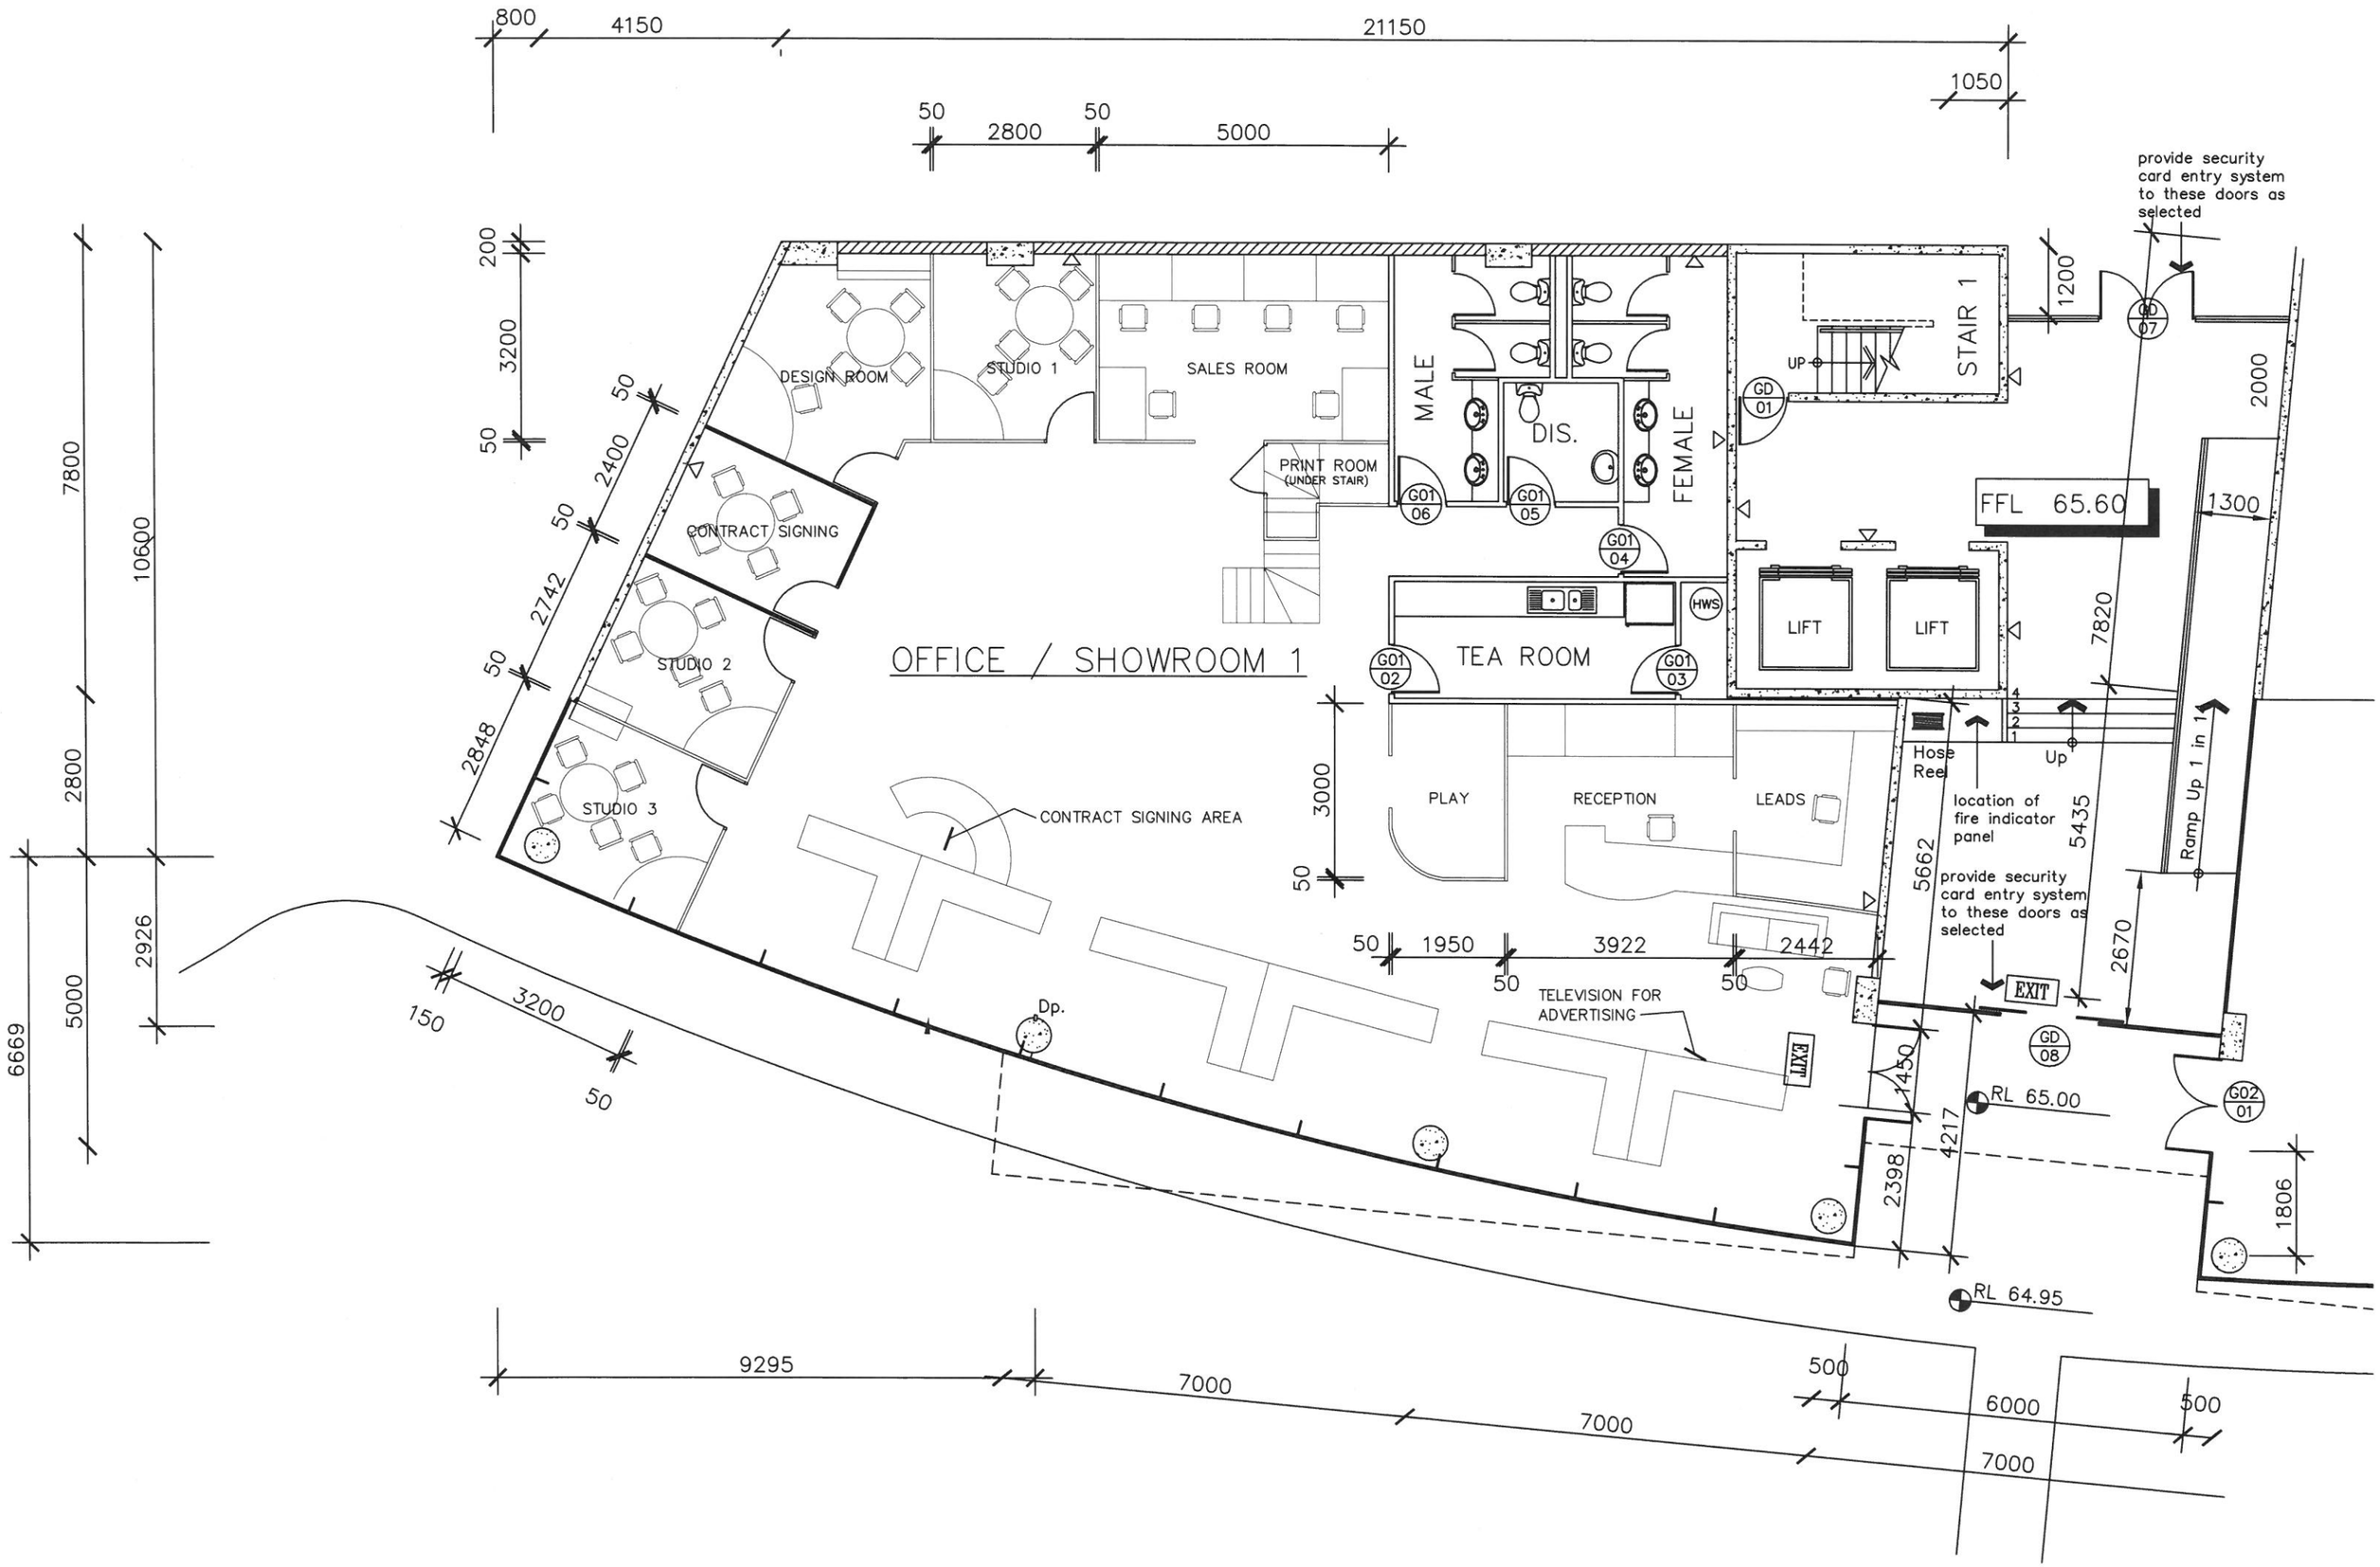
OFFICE / SHOWROOM 1
DESIGN ROOM
STUDIO 1
SALES ROOM
PRINT ROOM (UNDER STAIR)
MALE
DIS.
FEMALE
STAIR 1
UP
GD 01
GD 07
GD 08
G01 06
G01 05
G01 04
G01 02
G01 03
HWS
TEA ROOM
LIFT
LIFT
FFL 65.60
CONTRACT SIGNING
STUDIO 2
STUDIO 3
CONTRACT SIGNING AREA
PLAY
RECEPTION
LEADS
Hose Reel
Up
location of fire indicator panel
provide security card entry system to these doors as selected
Ramp Up 1 in 14
EXIT
TELEVISION FOR ADVERTISING
Dp.
RL 65.00
RL 64.95
G02 01
800
4150
21150
1050
50
2800
50
5000
200
3200
50
50
2400
50
2742
50
2848
7800
10600
2800
2926
5000
6669
150
3200
50
1200
2000
1300
7820
5435
5662
2670
1450
4217
2398
1806
1950
3922
2442
3000
9295
7000
7000
500
6000
500
7000