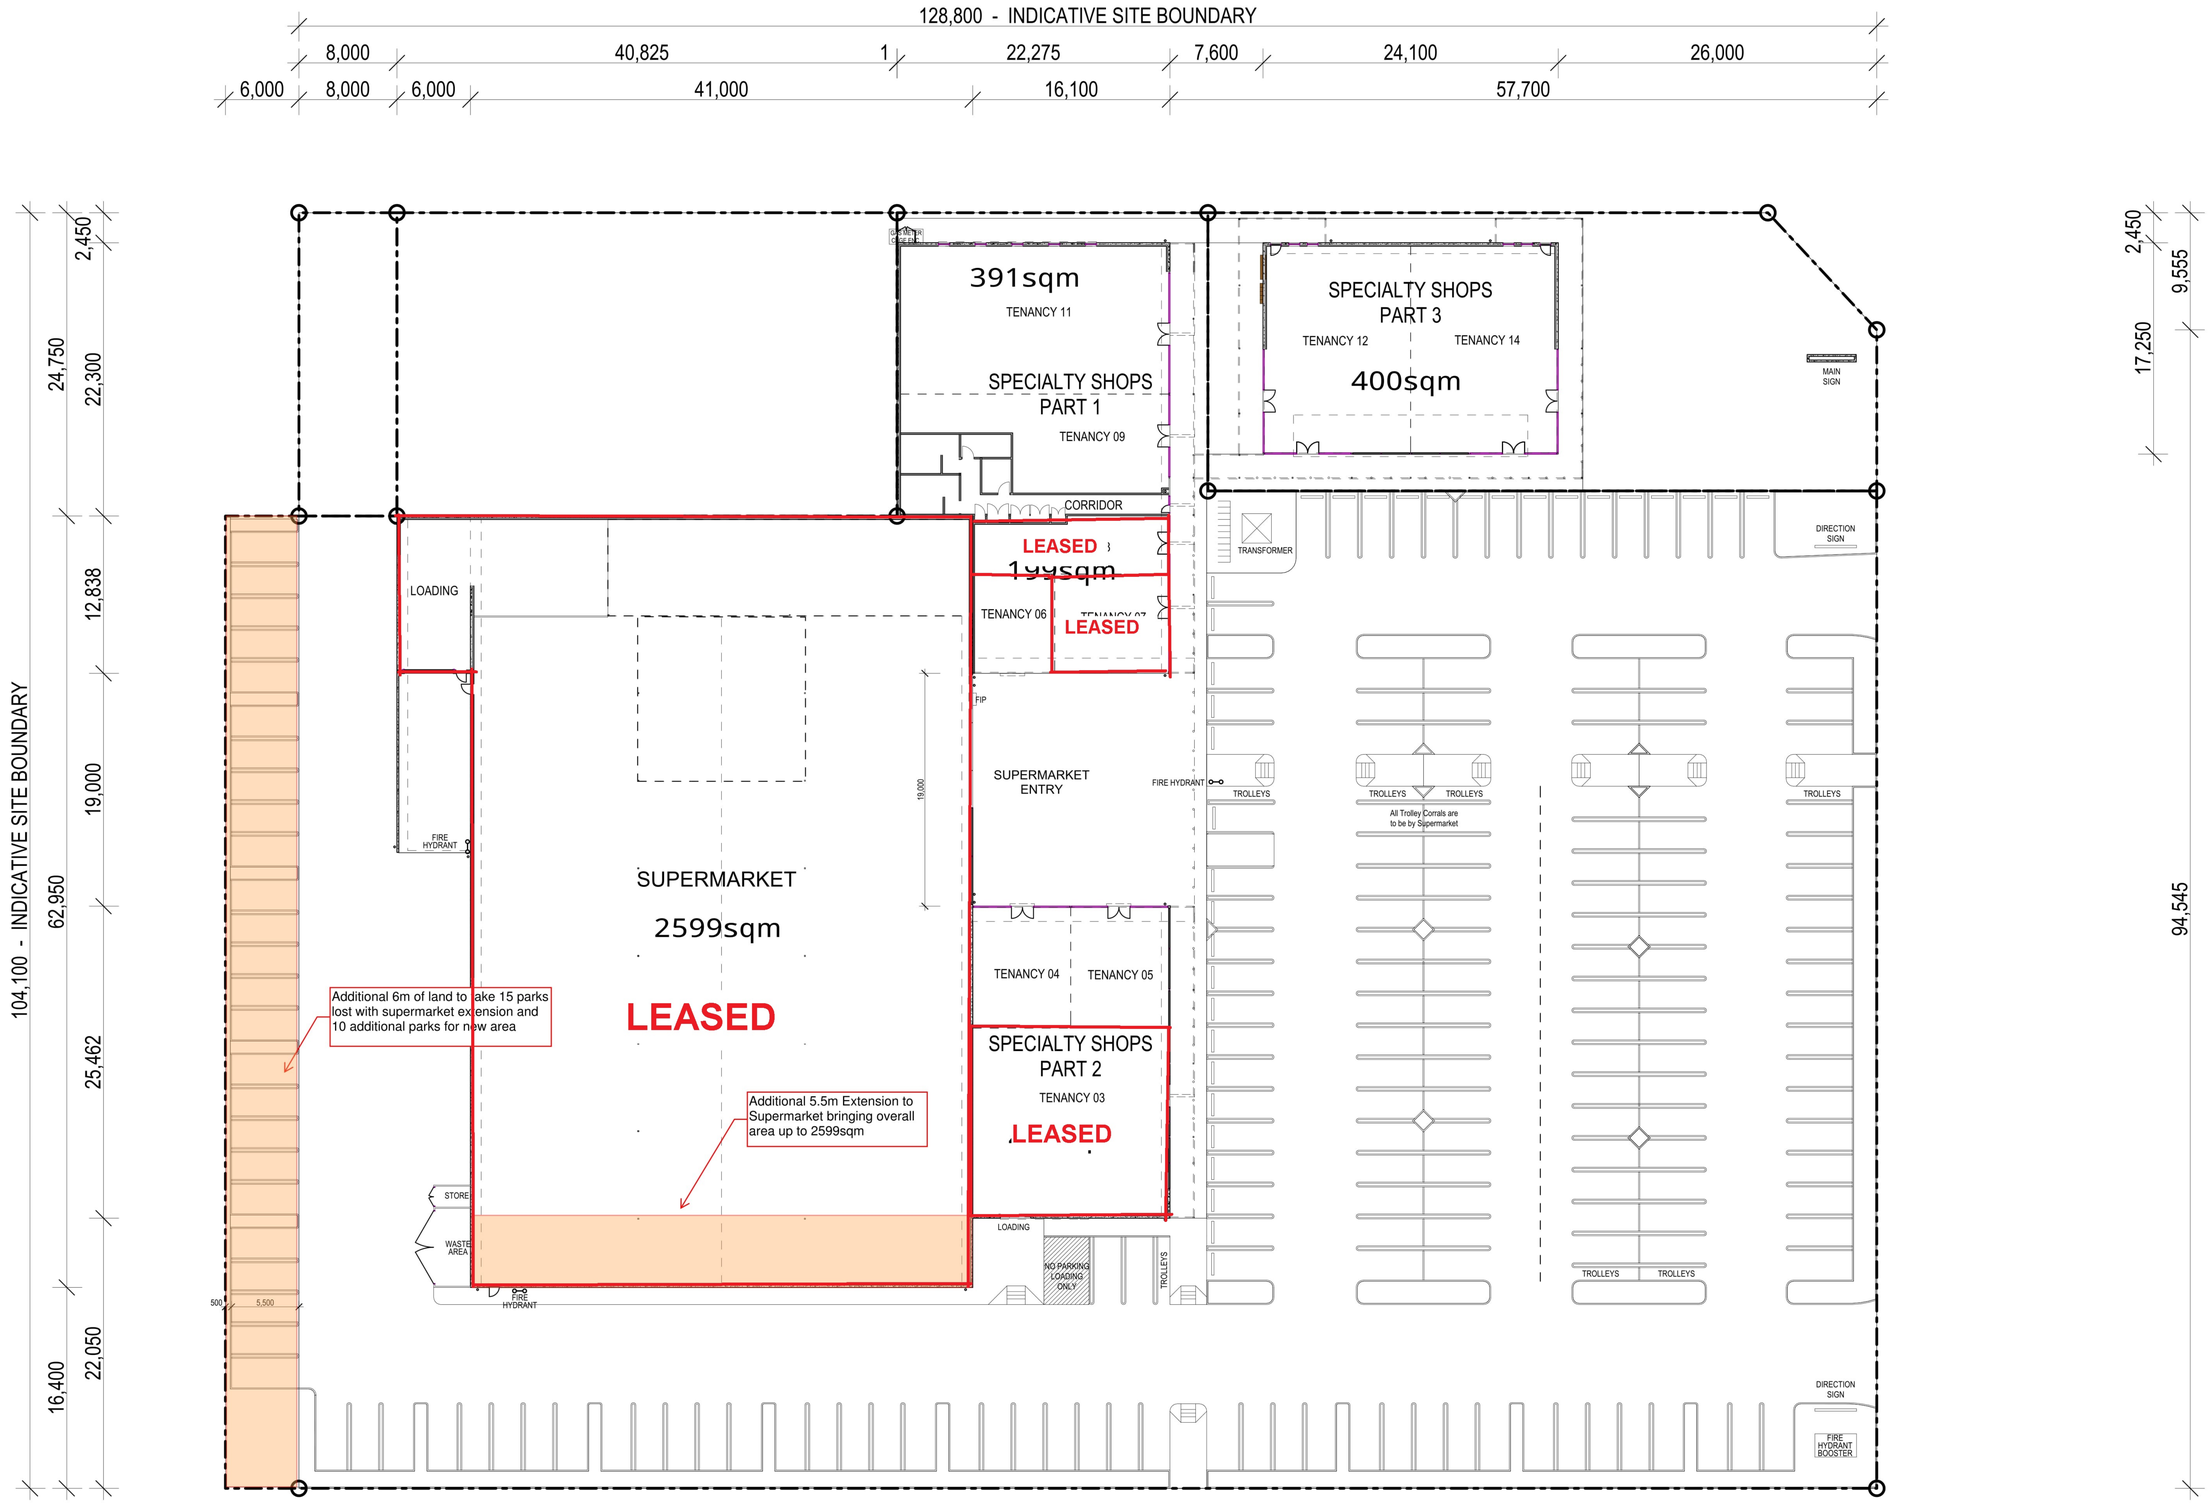


Project:

# EYRE VILLAGE SHOPPING CENTRE

Petherton Rd & Stebonheath Rd
PENFIELD SA 5121

Client:

Eyre Retail Pty Ltd
atf the
Eyre Village Trust


HARDY MILAZZO
architecture + interior design

Level 2, 44 Currie Street
Adelaide SA 5000

(08) 8205 0111
hm@hardymilazzo.com.au


Sheet content:

Site Plan

© Copyright

Scale @ A1: 1:250

Drawn: PD - MJP

Plot Date: 14/09/2016

Issue:

PRELIMINARY

Project no: 6794-1

Drawing no: A101

Revision:

Not for Construction purposes unless issued FOR CONSTRUCTION.
Verify all dimensions and levels on site before setting out.
Do not scale. Refer to figured dimensions in mm unless stated otherwise.