## Areas

**Speciality Shops**

| | | |
|---|---|---|
| T1 | - | 70m² |
| T2 | - | 80m² |
| T3 | - | 129m² |
| T4 | - | ---- |
| T5 | - | 486m² |
| T6 | - | 60m² |
| T7 | - | 157m² |
| T8 | - | 100m² |
| T9 | - | 221m² |
| T10 | - | 71m² |
| T11 | - | 70m² |
| T12 | - | 155m² |
| T13 | - | 38m² |
| T14 | - | 73m² |
| T15 | - | 197m² |
| T16 | - | 110m² |
| T17 | - | ---- |
| T18 | - | 65m² |
| T19 | - | 90m² |
| T20 | - | 130m² |
| T21 | - | 130m² |
| T22 | - | 117m² |
| T23 | - | 202m² |
| T24 | - | 90m² |
| T25 | - | 1100m² |
| T25a | - | 105m² |
| T26 | - | 62m² |
| T27 | - | 106m² |
| T28 | - | 345m² |
| T29 | - | 111m² |
| T30 | - | 235m² |
| T31 | - | 115m² |
| T32 | - | 76m² |
| T33 | - | 156m² |
| T34 | - | 150m² |
| T35 | - | 95m² |
| T36 | - | 353m² |
| T37 | - | 300m² |
| T38 | - | 100m² |
| T38a | - | 57m² |
| T39 | - | 114m² |
| T40 | - | 128m² |
| T41 | - | 120m² |
| T42 | - | 100m² |
| T43 | - | 74m² |
| T44 | - | 100m² |
| T45 | - | 50m² |

**Kiosk**

| | | |
|---|---|---|
| K1 | - | 20m² |
| K2 | - | 20m² |
| K3 | - | 25m² |
| K4 | - | 36m² |

**Food Court**

| | | |
|---|---|---|
| F1 | - | 43m² |
| F2 | - | 50m² |
| F3 | - | 38m² |
| F4 | - | 38m² |
| F5 | - | 44m² |
| F6 | - | 40m² |
| F7 | - | 31m² |

**Shops**

| | | |
|---|---|---|
| A1 | - | 1107m² |
| S1 | - | 46m² |
| S2 | - | 46m² |
| S3 | - | 46m² |
| S4 | - | 50m² |
| S5 | - | 100m² |
| S6 | - | 100m² |
| S7 | - | 100m² |

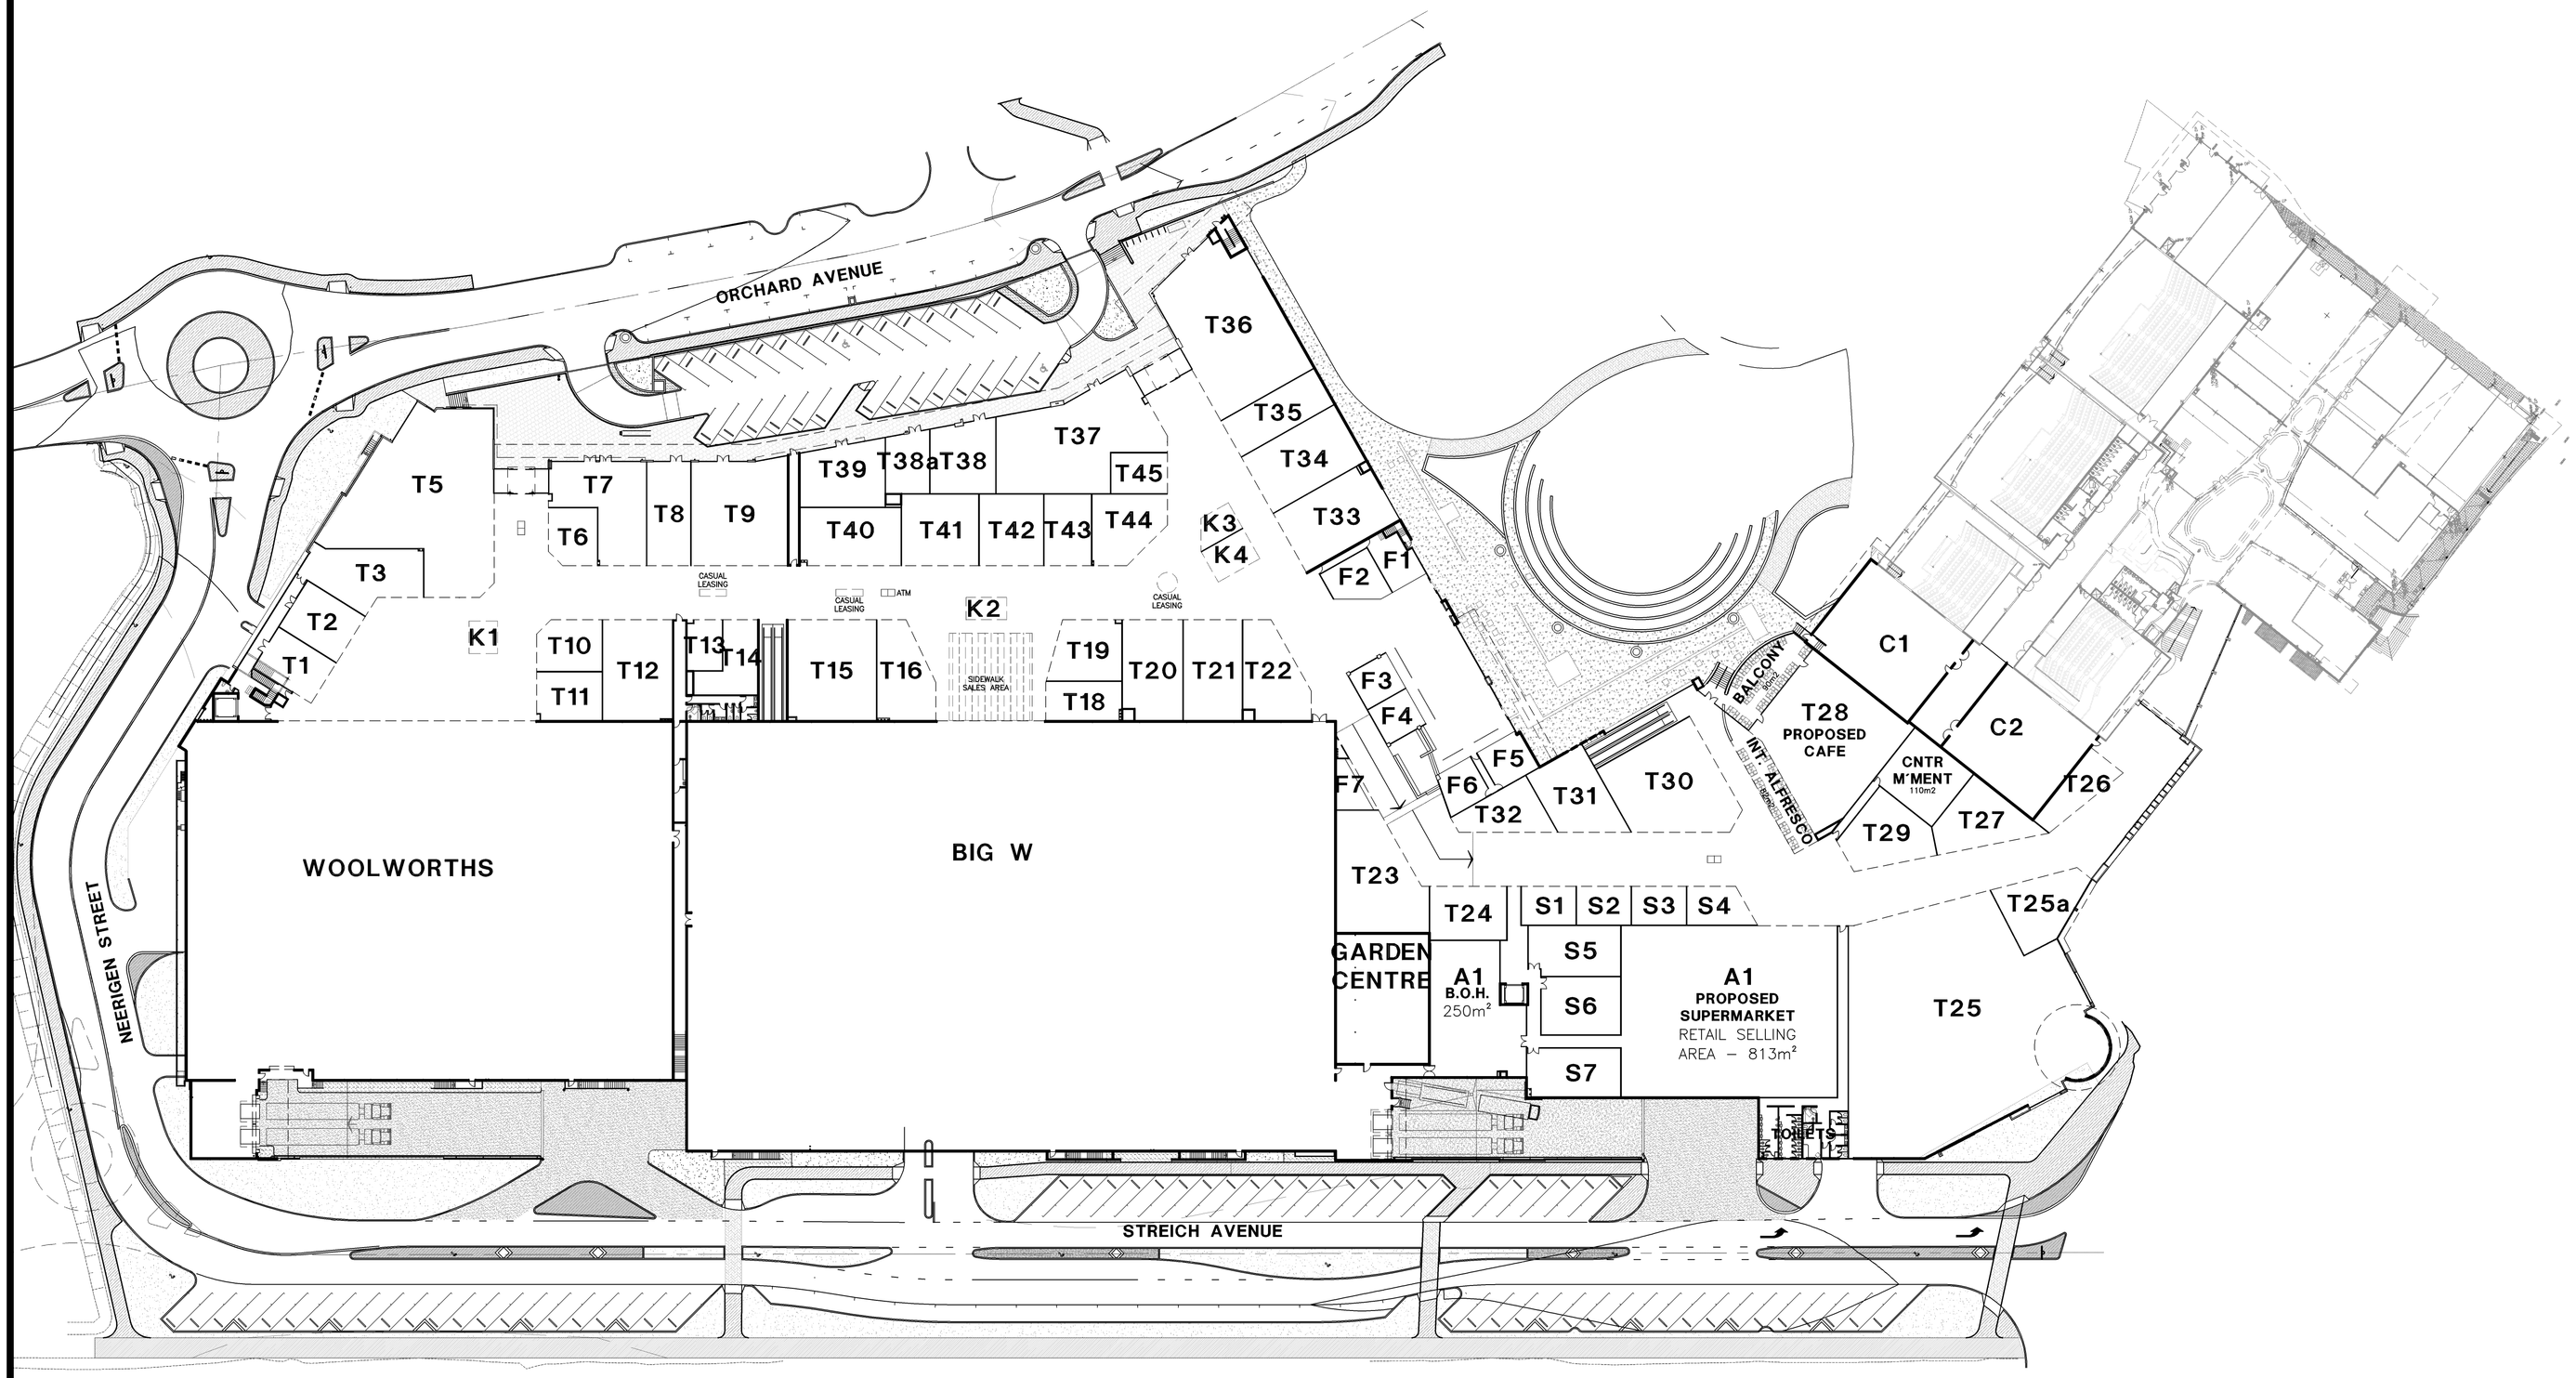


N

## LEASING PLAN

SCALE 1:500

**NOTE: PRELIMINARY PLAN**

| REV. | DATE | REMARKS | REV. | DATE | REMARKS |
|---|---|---|---|---|---|
| A | 09.12.2005 | Revised SK18 Sheet 3 of 13, DA Drawing | E | 25.01.2006 | Issued For Leasing |
| B | 21.12.2005 | Issued for leasing | F | 30.01.2006 | Issued For Leasing |
| C | 12.01.2006 | Issued for leasing | G | 16.02.2006 | Issued For Leasing |
| D | 23.01.2006 | Issued for leasing | H | 01.03.2006 | Issued For Leasing |

THIS DRAWING IS THE PROPERTY OF MEYER SHIRCORE AND ASSOC. AND MAY NOT BE COPIED OR USED WITHOUT WRITTEN CONSENT BY THE DESIGN CONSULTANTS. CHECK ALL DIMENSIONS BEFORE FABRICATION AND AGAINST ON-SITE DIMENSIONS.

BUILDING DESIGNERS ASSOCIATION OF WA Inc.

# PROPOSED SHOPPING CENTRE REDEVELOPMENT

**Location : Cnr Orchard Avenue, Neerigen Street & Streich Avenue, Armadale**

**FOR : WESTZONE ENTERPRISES PTY LTD**

A.C.N. 115 189 216

MEYER SHIRCORE AND ASSOCIATES
DESIGN CONSULTANTS

Email: mso@meyershircore.com.au
Website: http://www.meyershircore.com.au

19 Catherine St
Subiaco 6008
Western Australia
Tel 08 9381 8511
Fax 08 9388 1339

| | |
|---|---|
| date | 22/06/2007 |
| scale | 1:500 |
| drawn | H.H. |
| checked | |

PROJECT No **6247**

DWG No **A141** REV No **AJ**

R:\PROJECTS\6247- Armadale Shopping Centre_ Clearence Drawings\Lease\2007.06.22-rev AJ\6247-A141_500_Level 2.dwg, 22/06/2007 5:00:56 PM