OPTION H

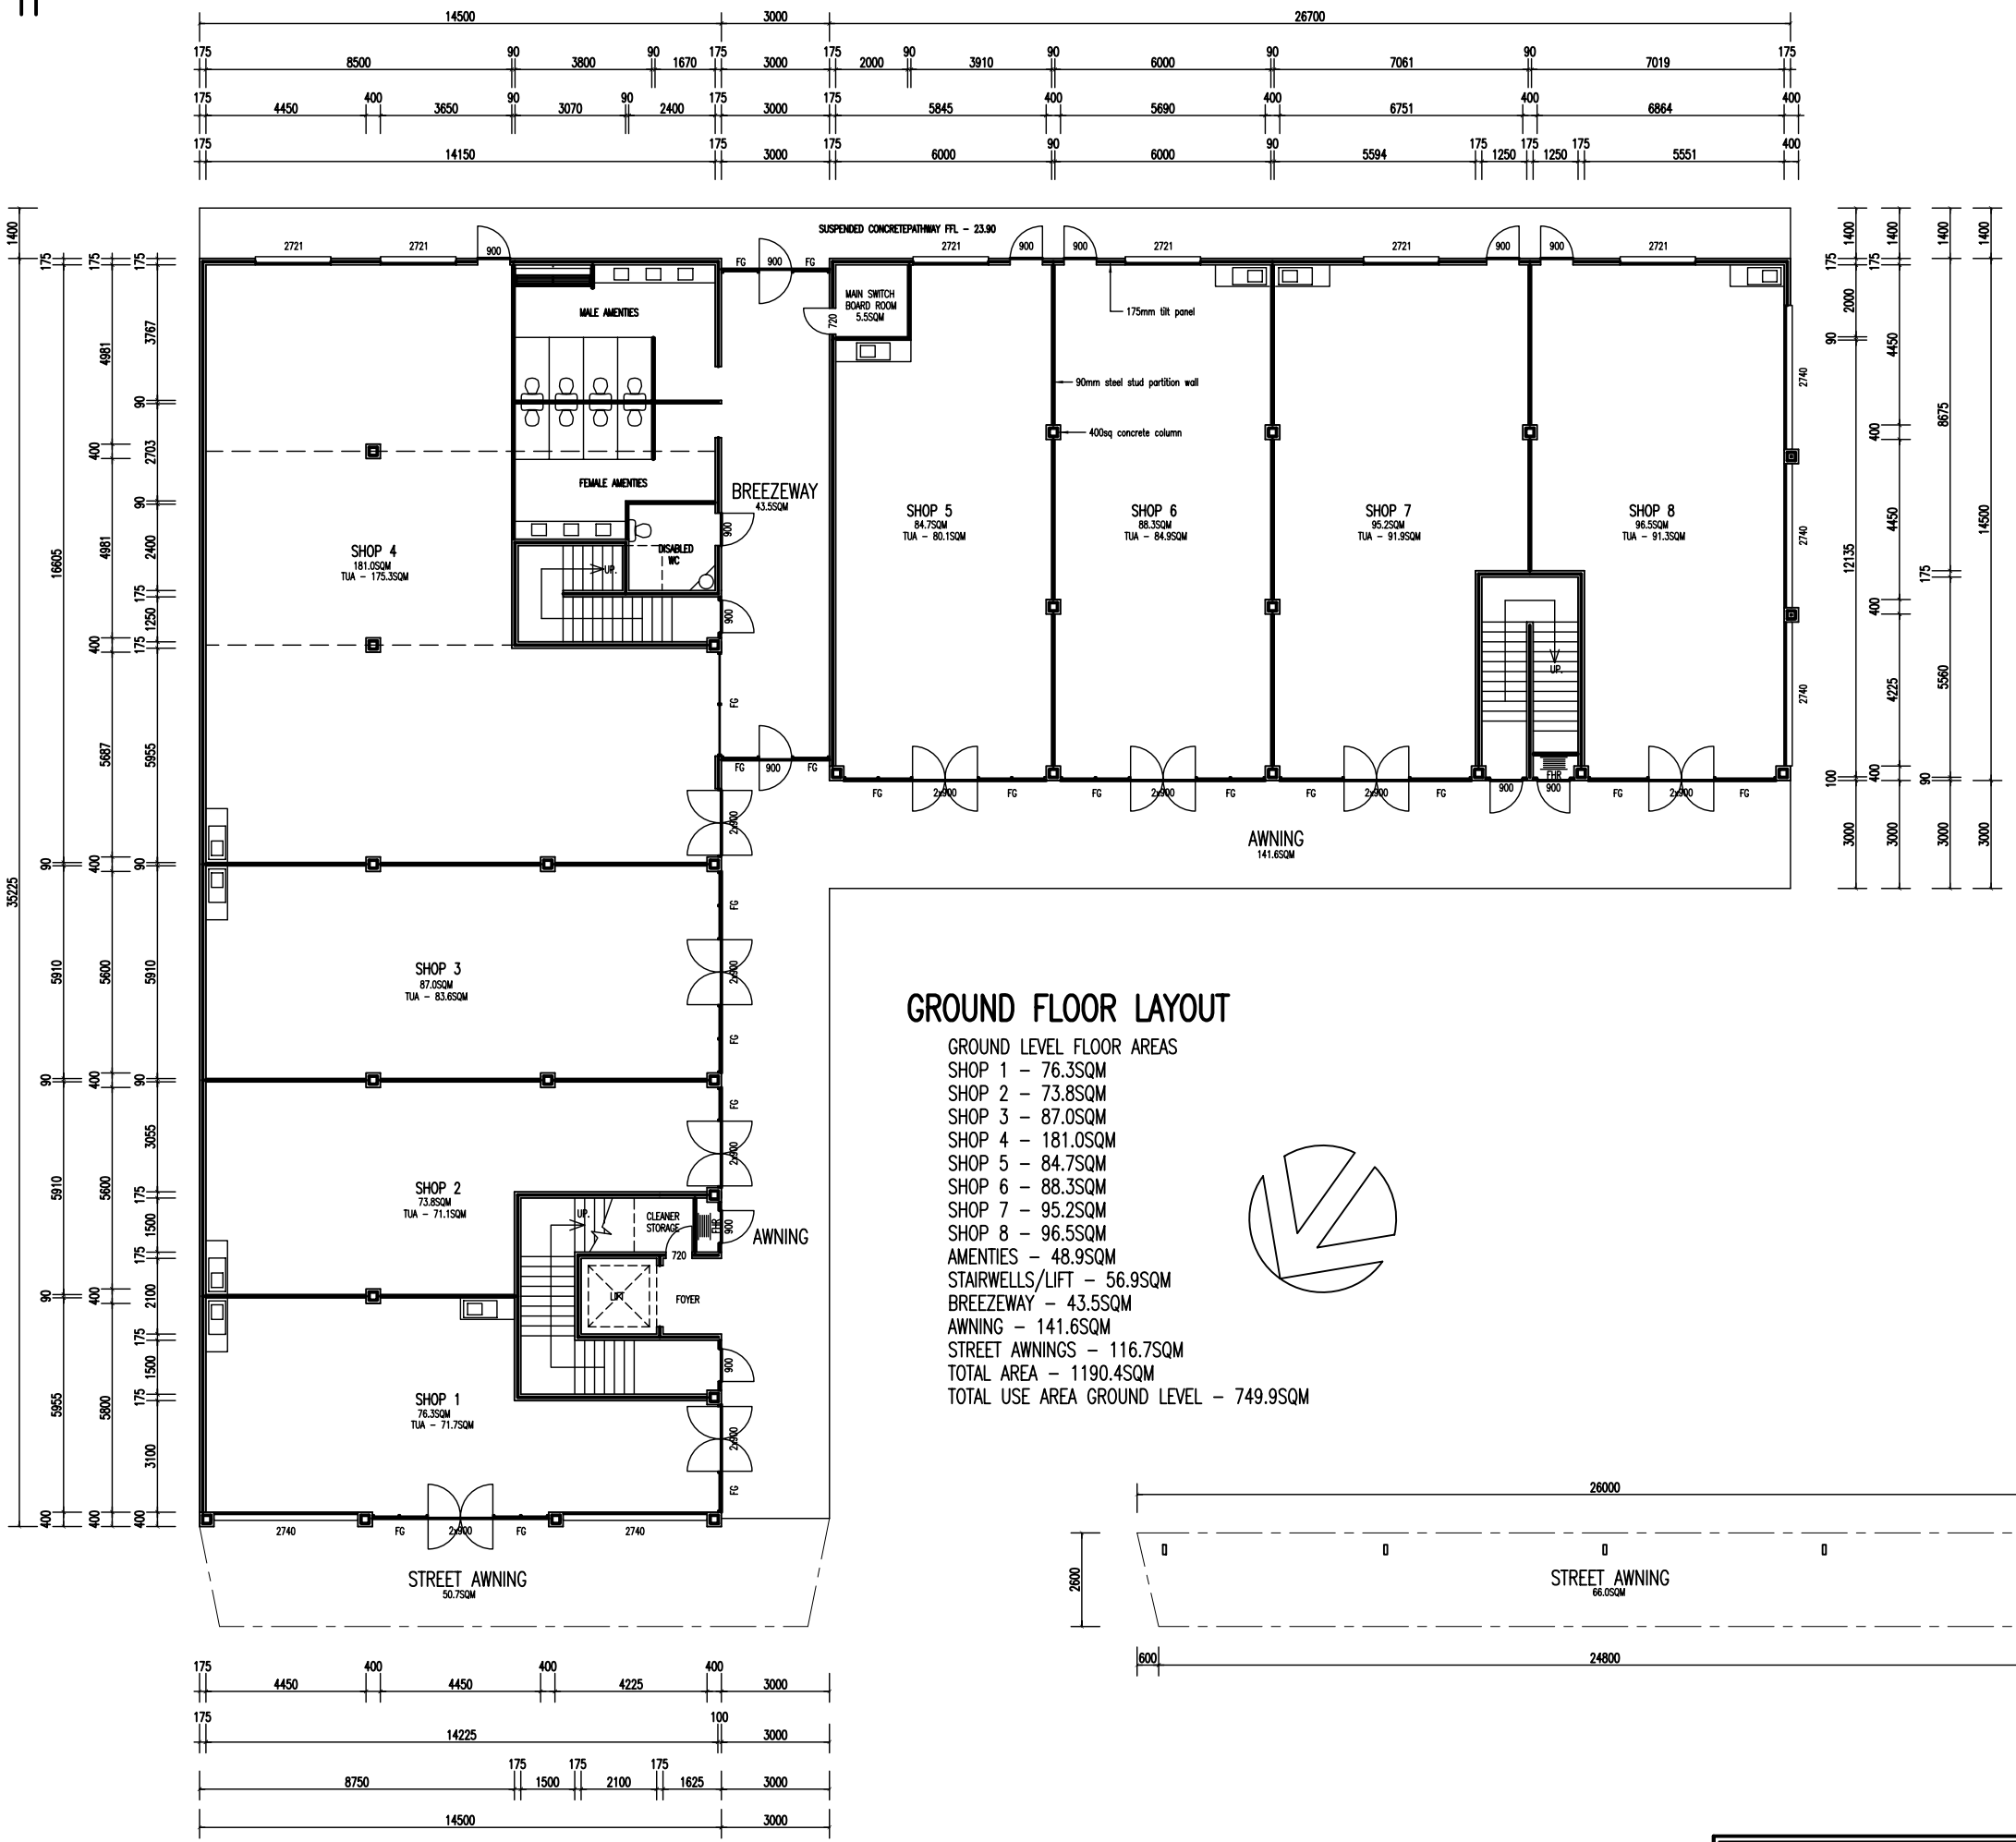

GROUND FLOOR LAYOUT

GROUND LEVEL FLOOR AREAS
SHOP 1 - 76.3SQM
SHOP 2 - 73.8SQM
SHOP 3 - 87.0SQM
SHOP 4 - 181.0SQM
SHOP 5 - 84.7SQM
SHOP 6 - 88.3SQM
SHOP 7 - 95.2SQM
SHOP 8 - 96.5SQM
AMENTIES - 48.9SQM
STAIRWELLS/LIFT - 56.9SQM
BREEZEWAY - 43.5SQM
AWNING - 141.6SQM
STREET AWNINGS - 116.7SQM
TOTAL AREA - 1190.4SQM
TOTAL USE AREA GROUND LEVEL - 749.9SQM

PRELIMINARY ONLY

1:100 = A1

NERANG CREATIVE DESIGN Pty Ltd
BUILDING DESIGNERS
Trading as: GEOFF MITCHELL & ASSOCIATES
PHONE: (07) 55781622
FAX : (07) 55061284
EMAIL : mailto:mcgeoffm@bigpond.com.au
OFFICE : Suite 25 39-47 Lawrence Dr NERANG 4211
POSTAL: P.O.BOX 2760 NERANG 4211
"COMPLETE DESIGN & DRAFTING SERVICES"
QBSA Act Licence No. 10259335
ACN 104 833 139
© COPYRIGHT
THE DESIGNS & DRAWINGS ARE THE PROPERTY OF NERANG CREATIVE DESIGN PTY. LTD. & MUST NOT BE REPRODUCED, COPIED OR USED FOR ANY OTHER PURPOSE.

PROPOSED COMMERCIAL DEVELOPMENT FOR BRISBANE ROAD DEVELOPMENTS PTY LTD AT No. 59-67 BRISBANE ROAD, REDBANK

SCALE 1:	1:100	TITLE
SCALE 2:	1:100	GROUND FLOOR LAYOUT
DATE	28.05.11	
DRAWN	JM	DRAWING No.
CHECKED		078_10_NCD
		SHEET 3 OF 5