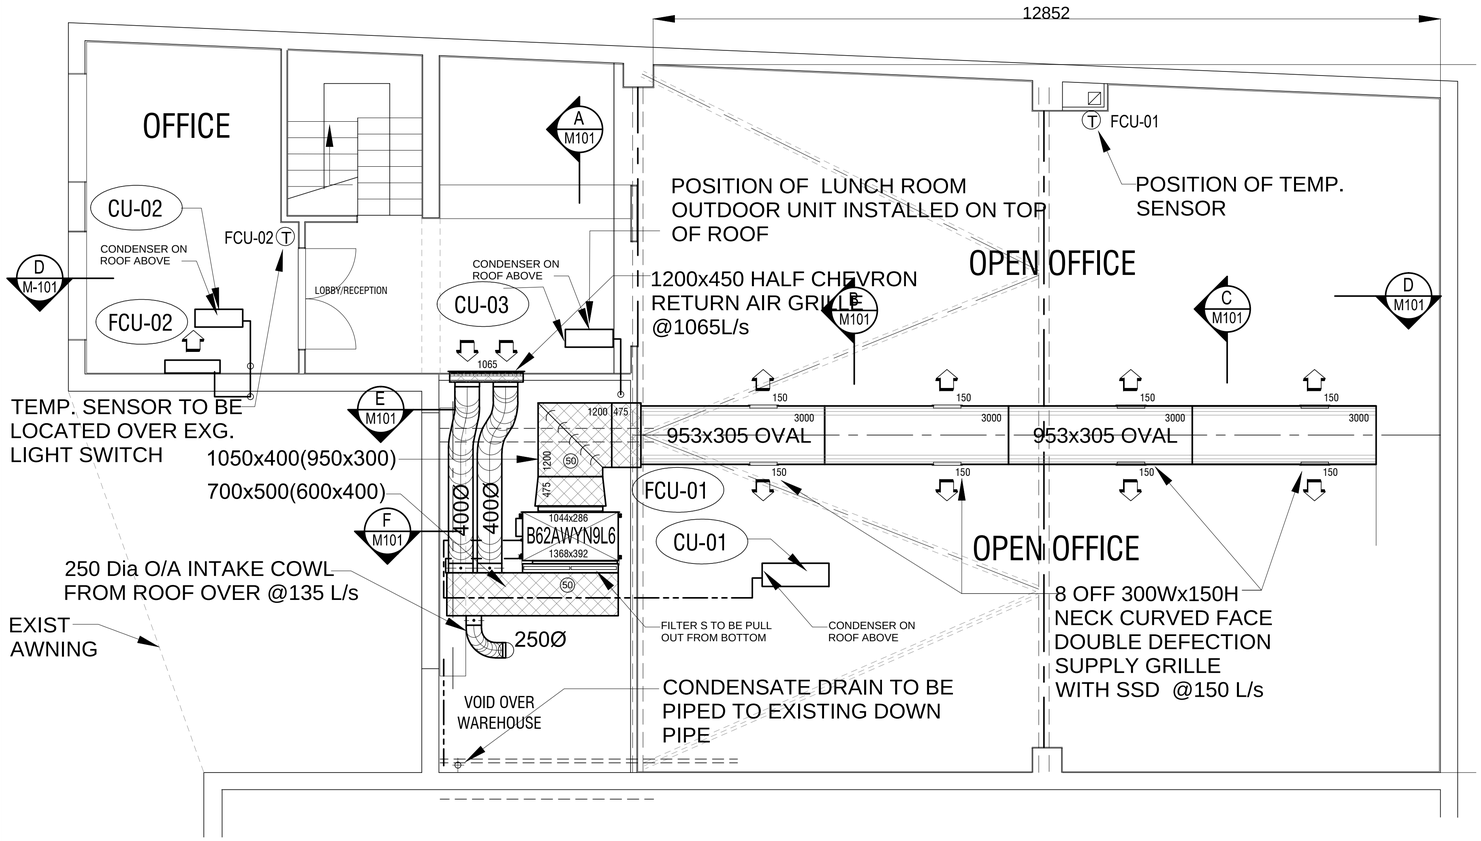

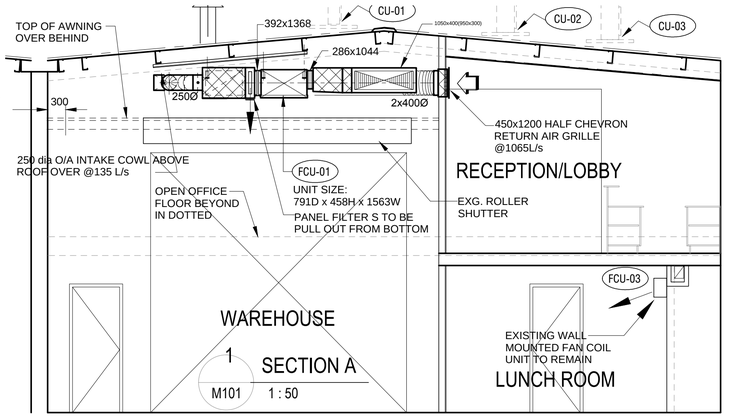

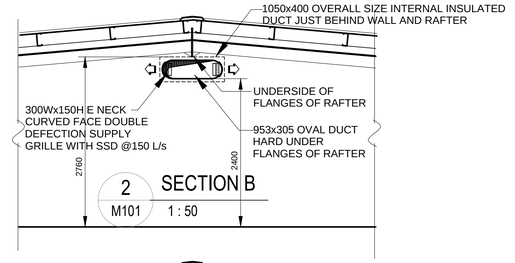

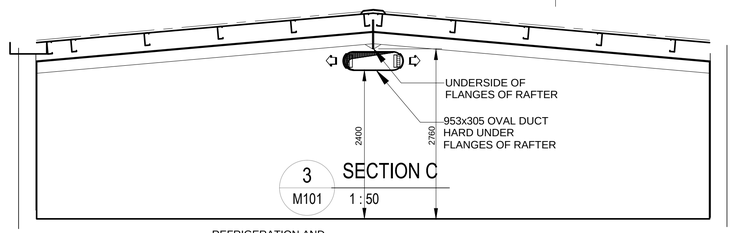

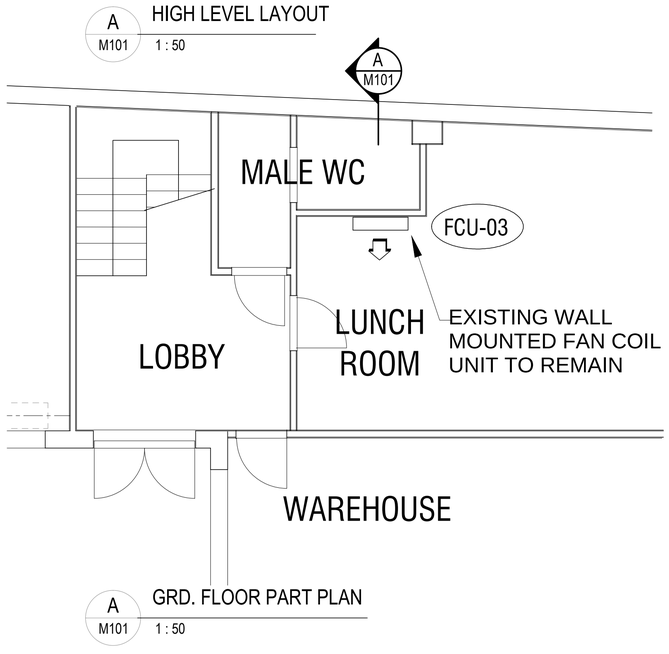

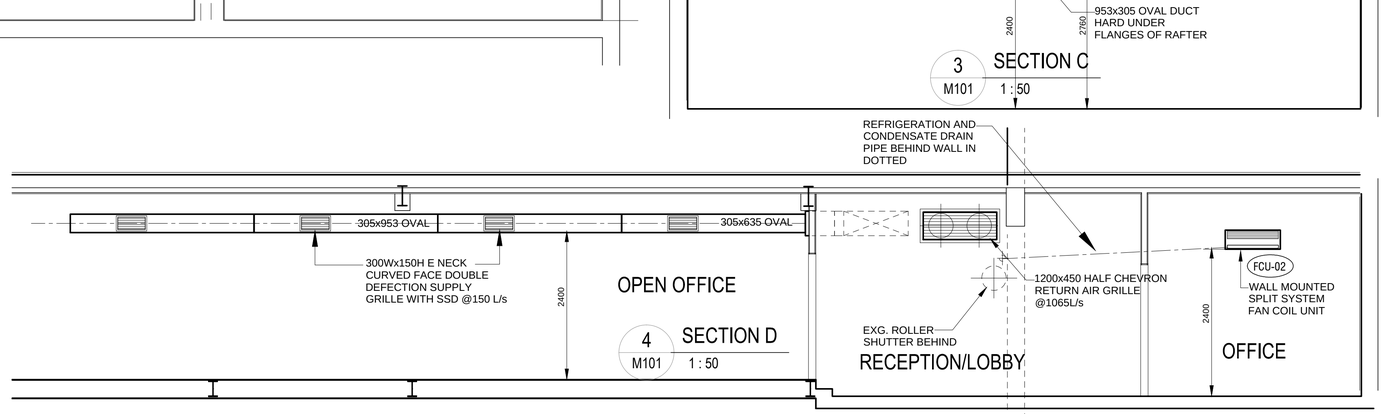

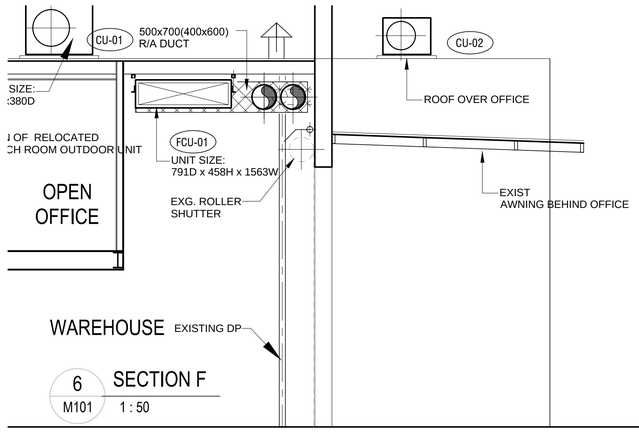

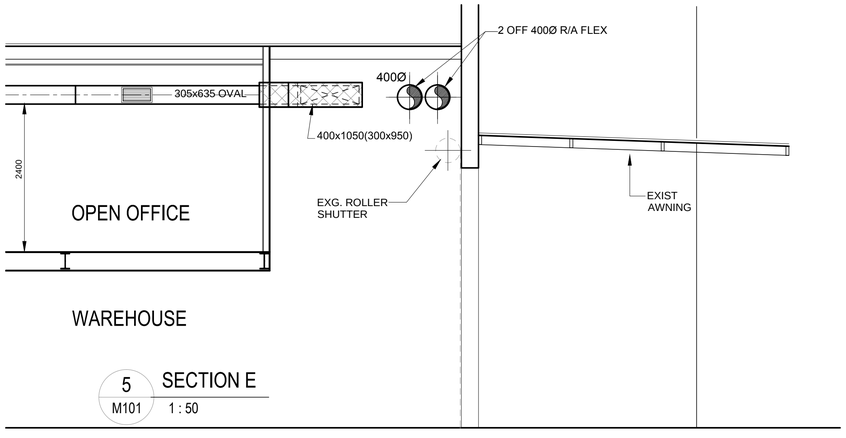

Orientation

N W E S

Rev.	Description	Date
P	PRELIMINARY ISSUE	19.01.2018

BUILDER

EST 1960 PTAC AIR CONDITIONING & MECHANICAL SERVICES ENGINEERS

Paul Taylor Air Conditioning Pty .Ltd
A.B.N 22 068 133 655 Licence No. 122849C
100 Endeavour Road Caringbah, NSW 2229
Phone: (02) 9540 2833 Web: www.ptac.com.au

client

Project

PTAC OFFICE
1/30 ENDEAVOUR ROAD
CARINGBAH, NSW 2229

Title

Mechanical Services Office Layout and Details

Scale	1:100 @A1 1:200 @A3	Date	03.10.2018	Job No.	J 8006

The concepts and information contained in this document are the copyright of Paul Taylor Air Conditioning Pty Ltd. This drawing may not be re-produced or used without the written consent of Paul Taylor Air Conditioning. Contractors must verify all dimensions on site before starting any work. Figured dimensions are to be taken in preference to scale readings.

Set of		Eng.		Checked By	PAUL	Drawn	JOSE

Drawing Number M101 Revision P