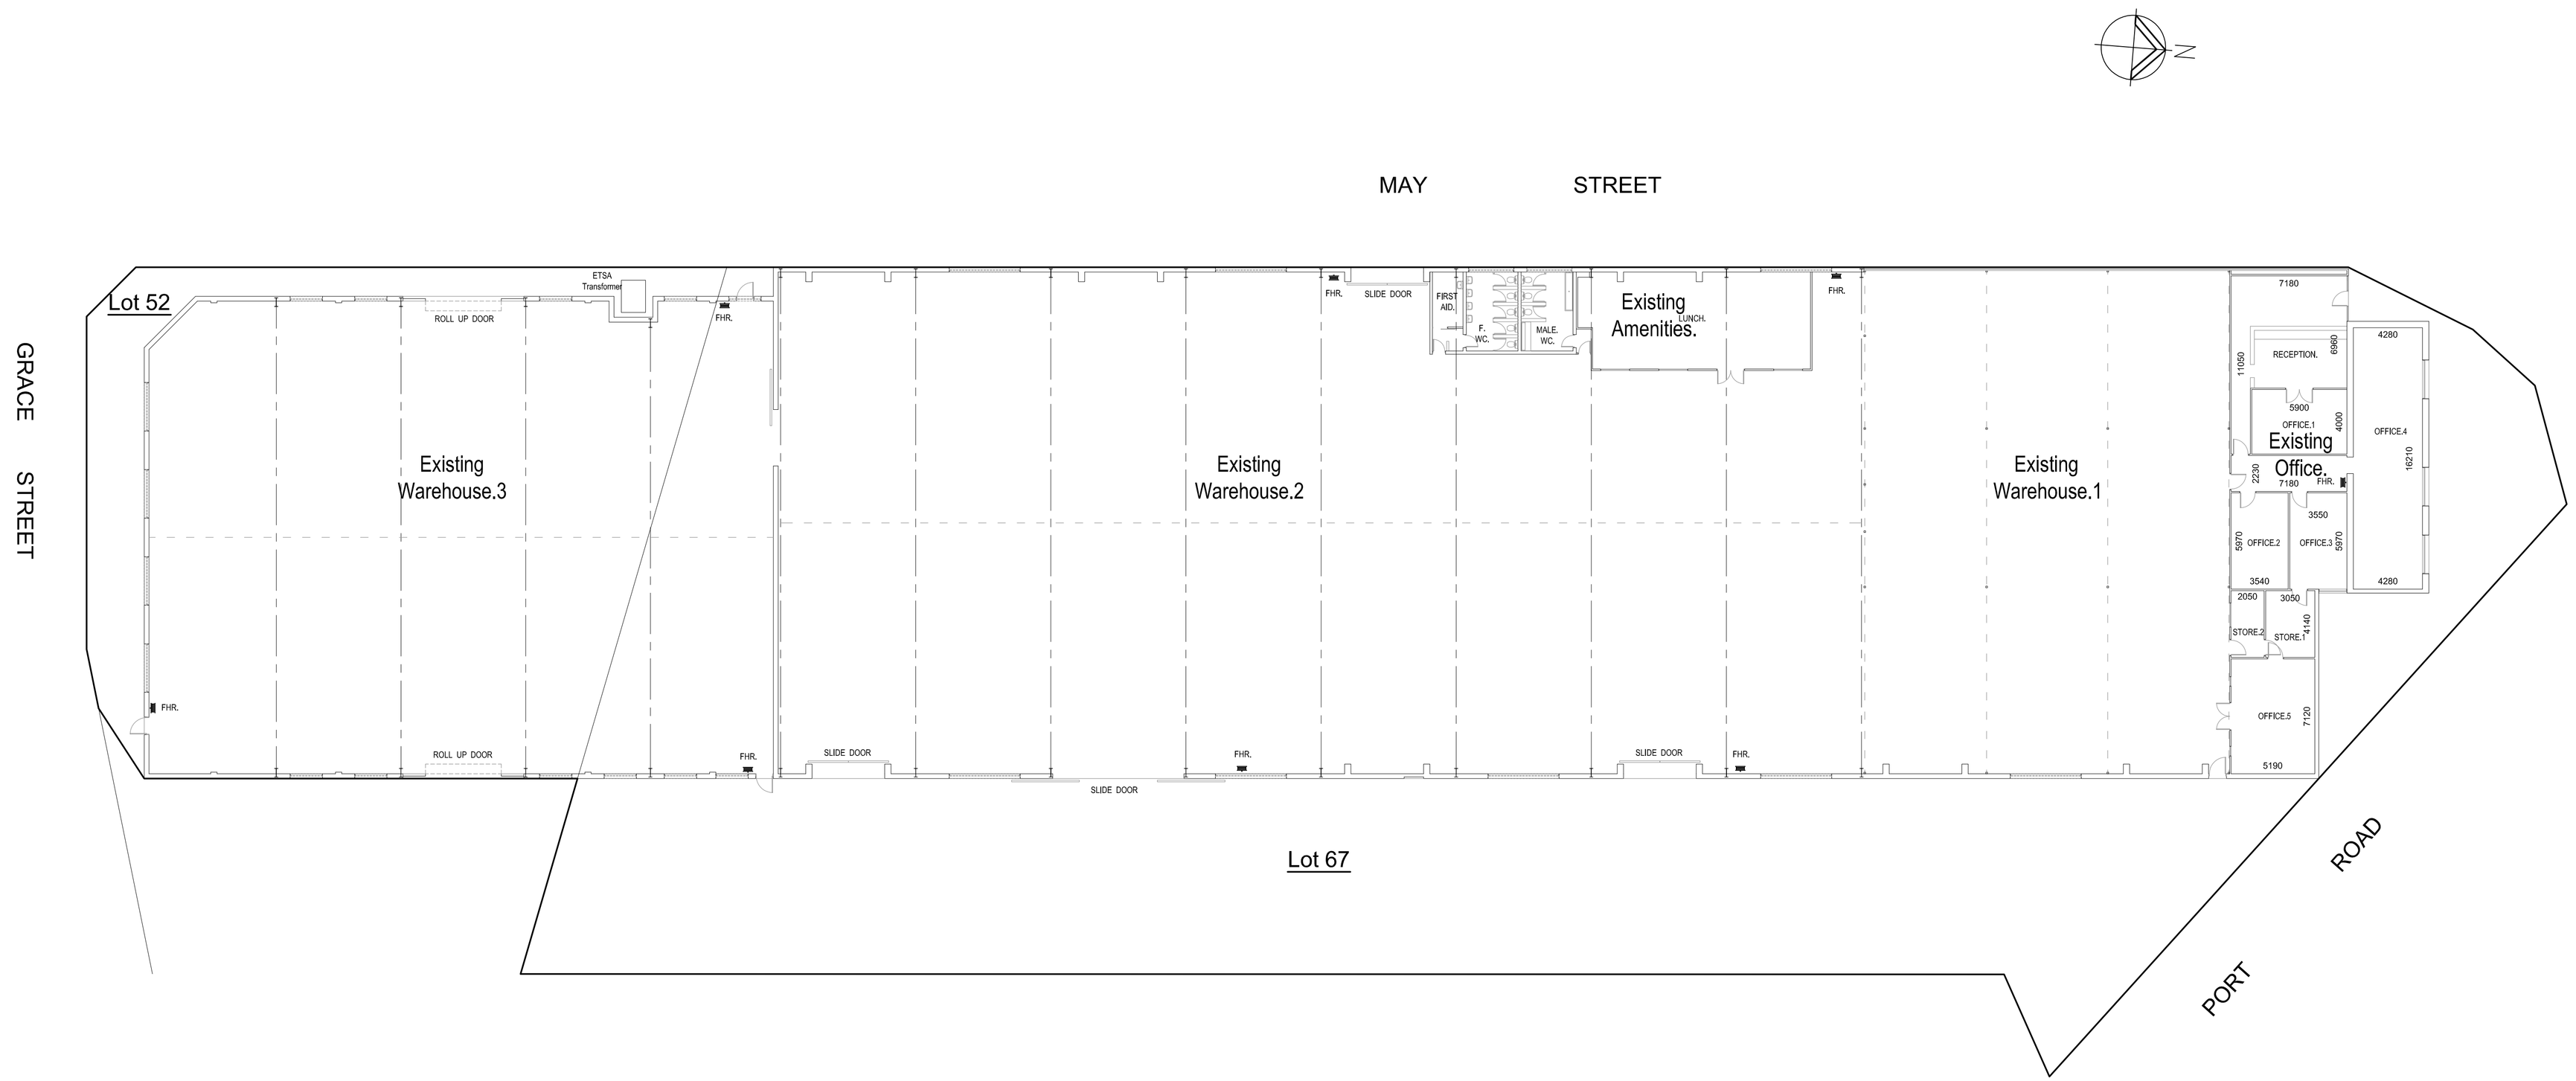

SITE / FLOOR PLAN

Note: All dimensions & Areas are nominal.

© copyright

Contractors Note :
c.o.s. = confirm on site
All dimensions are nominal.Contractor to check & verify all dimensions on site & adjust as required to suit specific requirements
Check all dimensions & levels before commencing any work.
Written dimensions take precedence over scale.
All details & dimensions to be checked & verified on site by builder.

AREAS	
Existing Office	292.58 m²
Existing Warehouse.1	718.99 m²
Existing Amenities	141.52 m²
Existing Warehouse.2	2001.40 m²
Existing Warehouse.3	1161.06 m²
TOTAL	4315.55 m²

zummo design
building designers
32a Mary St (cnr Park Tce) Salisbury SA 5108
ph : 8250 0066
mob : 0411 411 492
fax : 8285 6967
email : zdesign@chariot.net.au

revision: A
Preliminary drawing (Not for construction)

Existing Building Measurement
client : A. Pettinau
at : Lot 52 & 67. Port Road Albert Park

000/00/00 | wd - 1
Proposed Site / Floor Plan
scale : 1 : 200 | date : 3-Mar-09 | paper size : A 1