PRE CONSTRUCTION PLANS

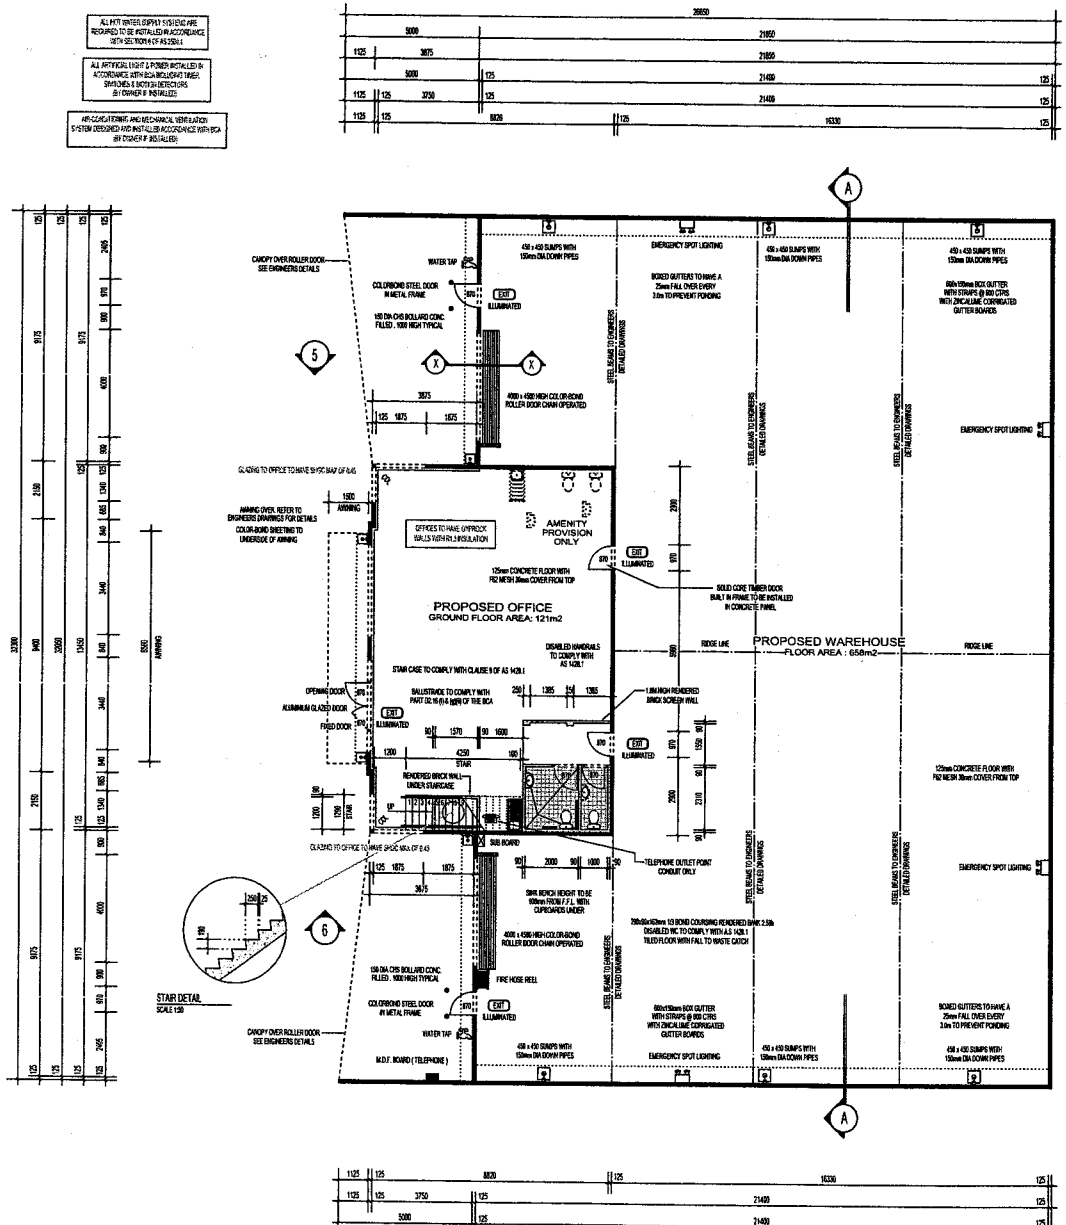

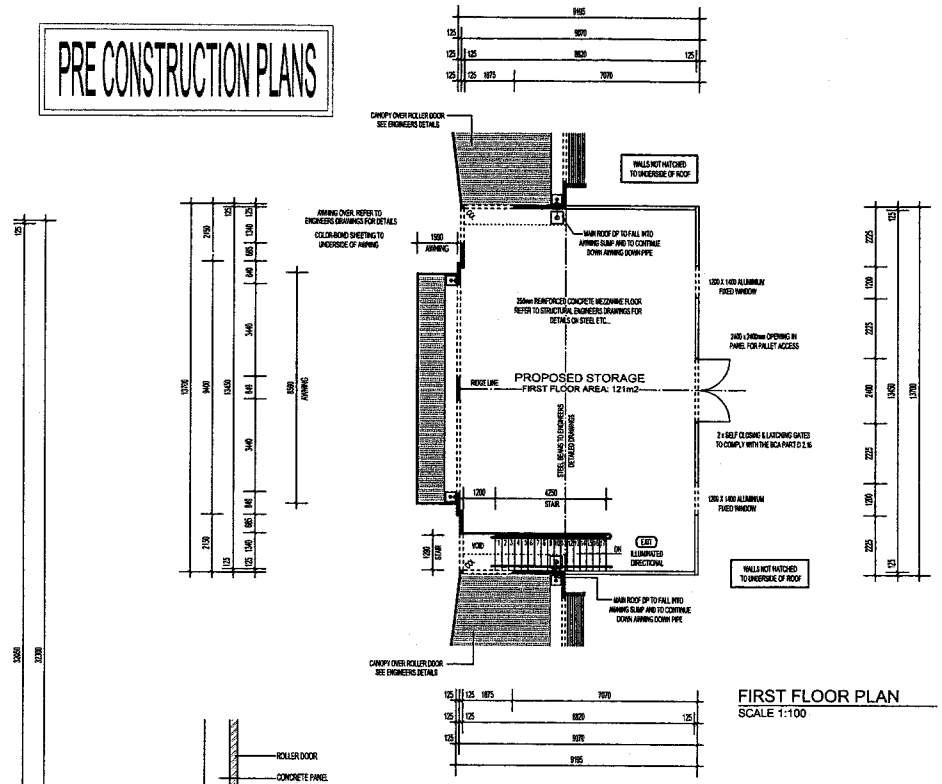

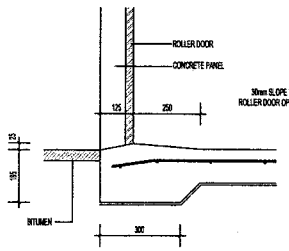

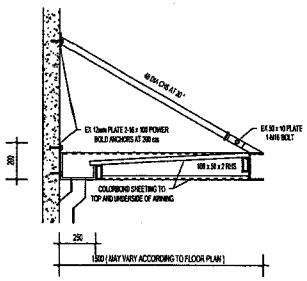

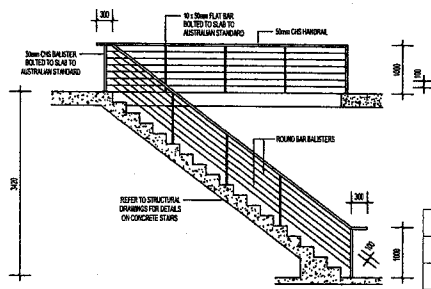

CHECK		
JS	GV	AM

NO.	AMENDMENT DESCRIPTION	DATE	INI.

VESPOLI CONSTRUCTIONS
Unit 8 No. 13 Bonser Dr MALAGA W.A 6090
Phone (08) 9209 1800 Fax (08) 9209 1899

PROPOSED DEVELOPMENT SITUATED AT: LOT 979 MORDAUNT CIRCUIT CANNING VALE

DRAWN: J.M	FLOOR PLAN / S / DETAILS	SCALE AS SHOWN	DATE: 04.09.2007	A02 / A