steven katsis
architect

P.O. BOX 234
RICHMOND 3121 VIC. AUST
TELEPHONE:61 3 9428 8669
FACSIMILE: 61 3 9428 8638

PROJECT:
OFFICE DEVELOPMENT
437 - 439 HIGH STREET
PRAHRAN

PROPOSED SITE, GROUND & GROUND FLOOR MEZZANINE PLAN

The contractor is responsible for setting out and checking all levels before commencing work.

Figured dimensions to take precedence over scale.

All work is to be in accordance with The Building Code of Australia. This plan is copyright.

No responsibility will be taken for structural work unless we supervise this work.

DRAWN BY	SJH
CHECKED	
SCALE	1:50
FILE NO.	1019
DATE	AUG 2004
NO. OF SHEETS	2 OF 12
DWG NO.	A 02 c

FOR CONSTRUCTION

A	2/4/07	COLUMNS / BEAMS DIMENSIONS AMENDED
B	26/4/07	COLUMNS / BEAMS DIMENSIONS AMENDED
C	23/5/07	NEW SHOPFRONT GLAZING / LIFT AMENDED

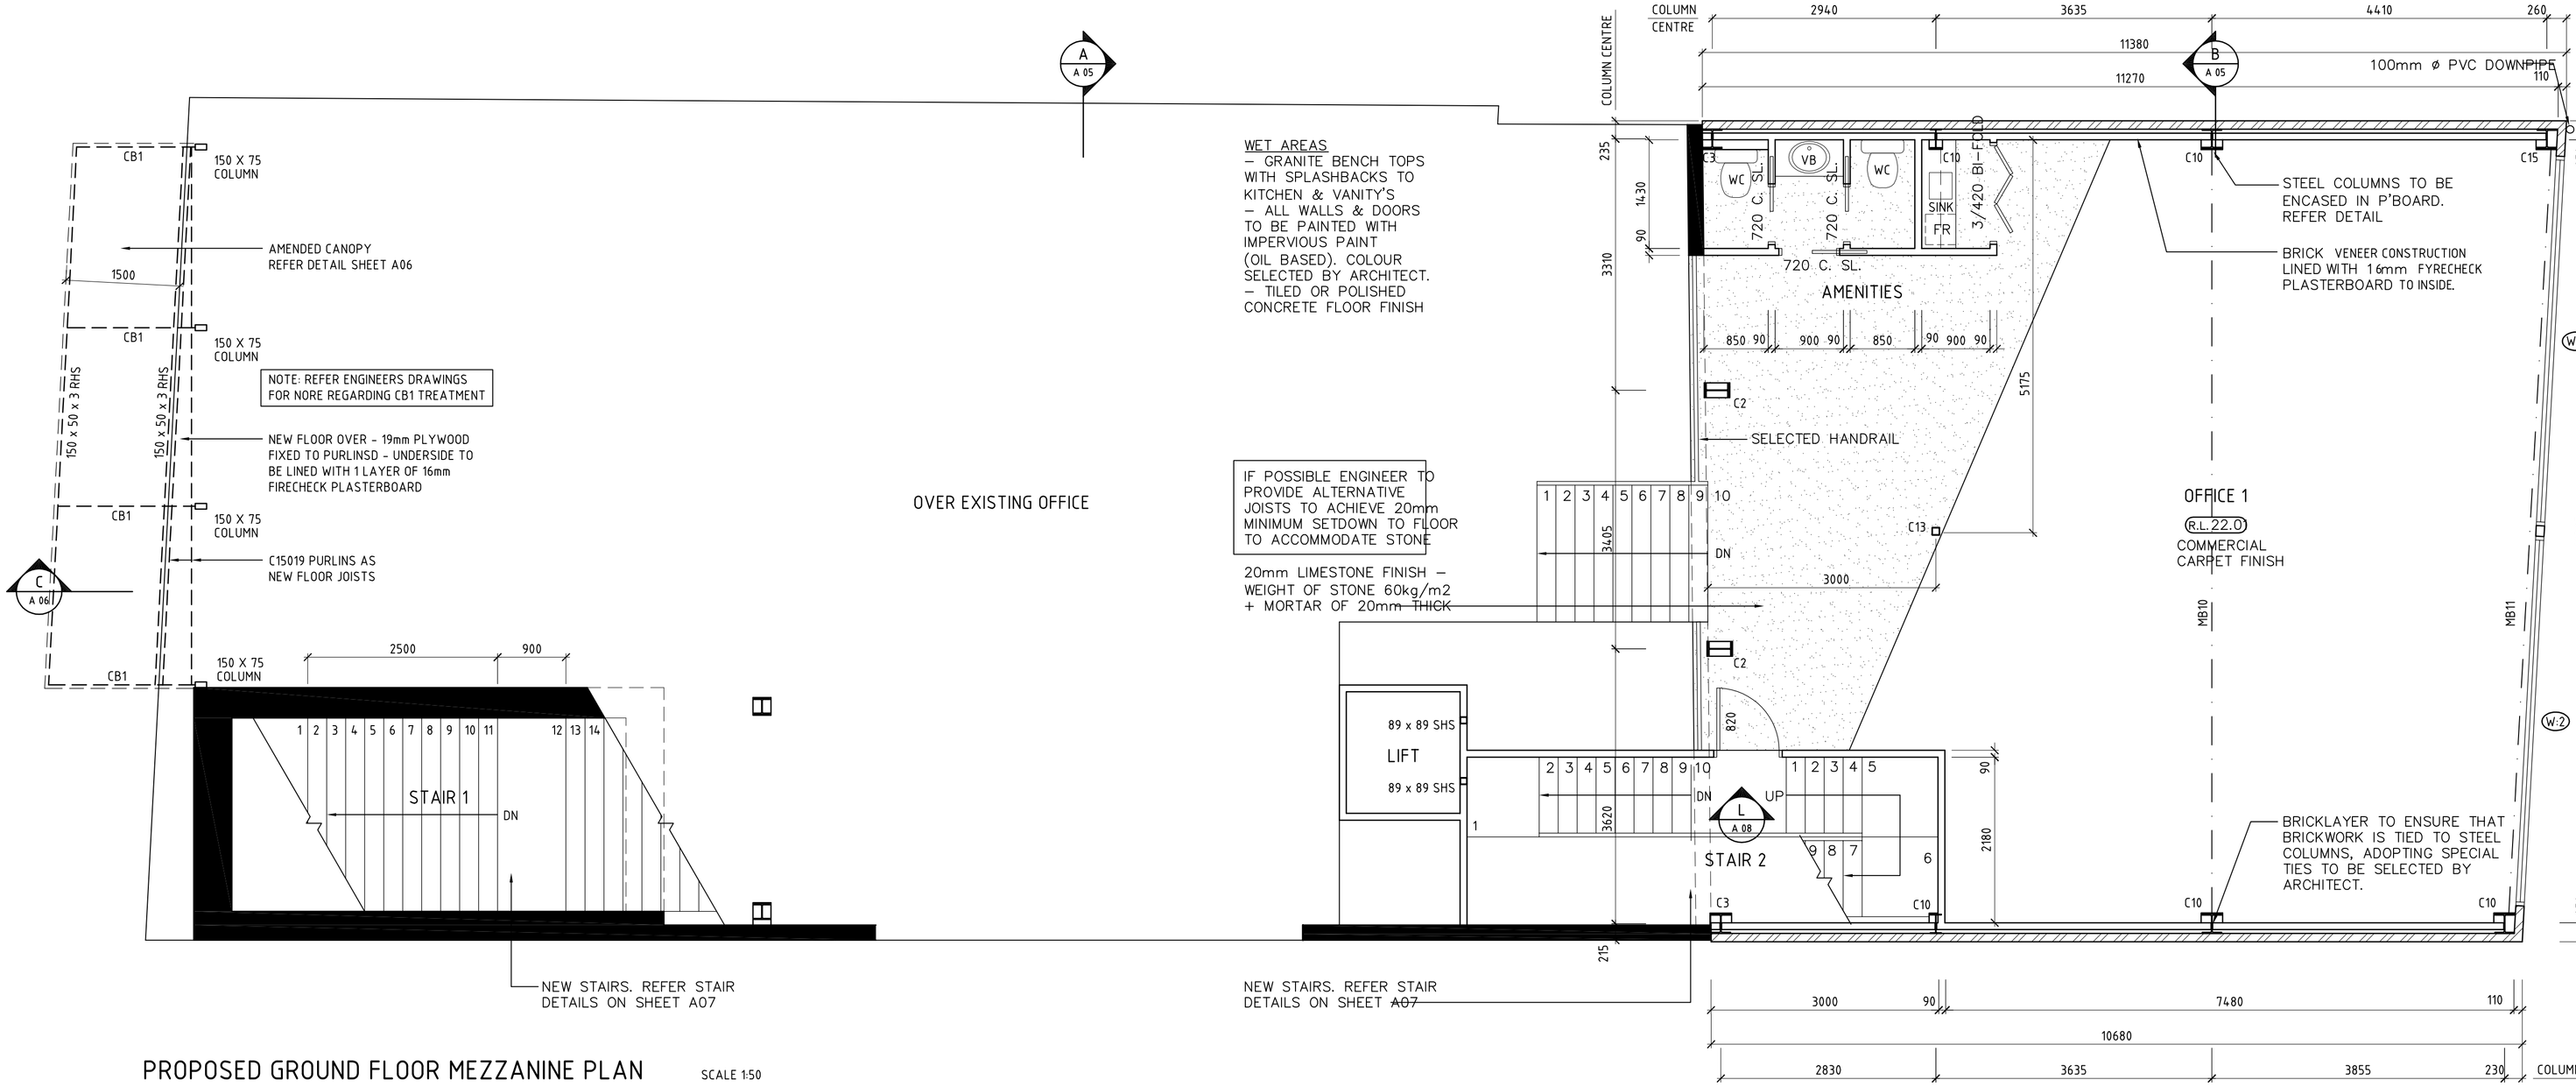

PROPOSED GROUND FLOOR MEZZANINE PLAN SCALE 1:50

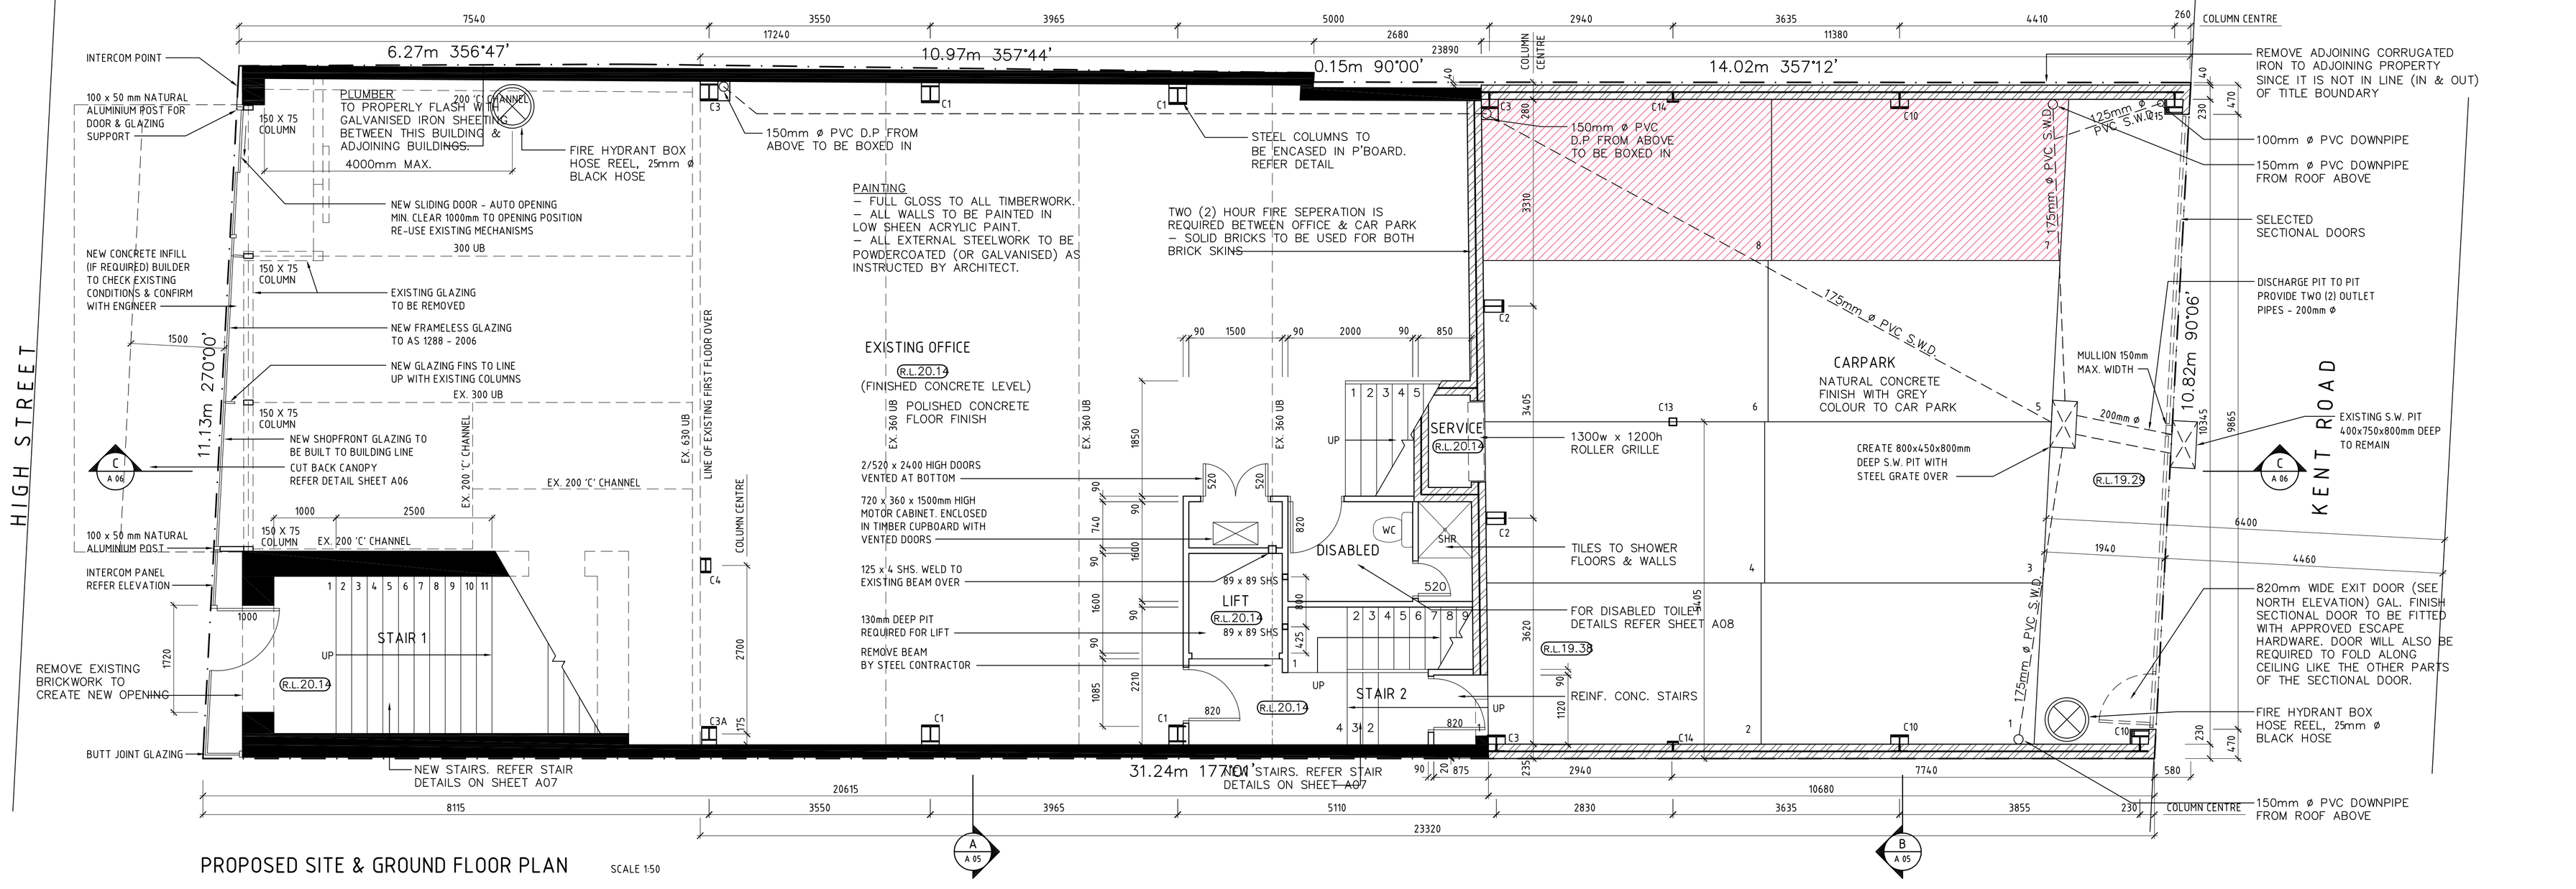

PROPOSED SITE & GROUND FLOOR PLAN SCALE 1:50