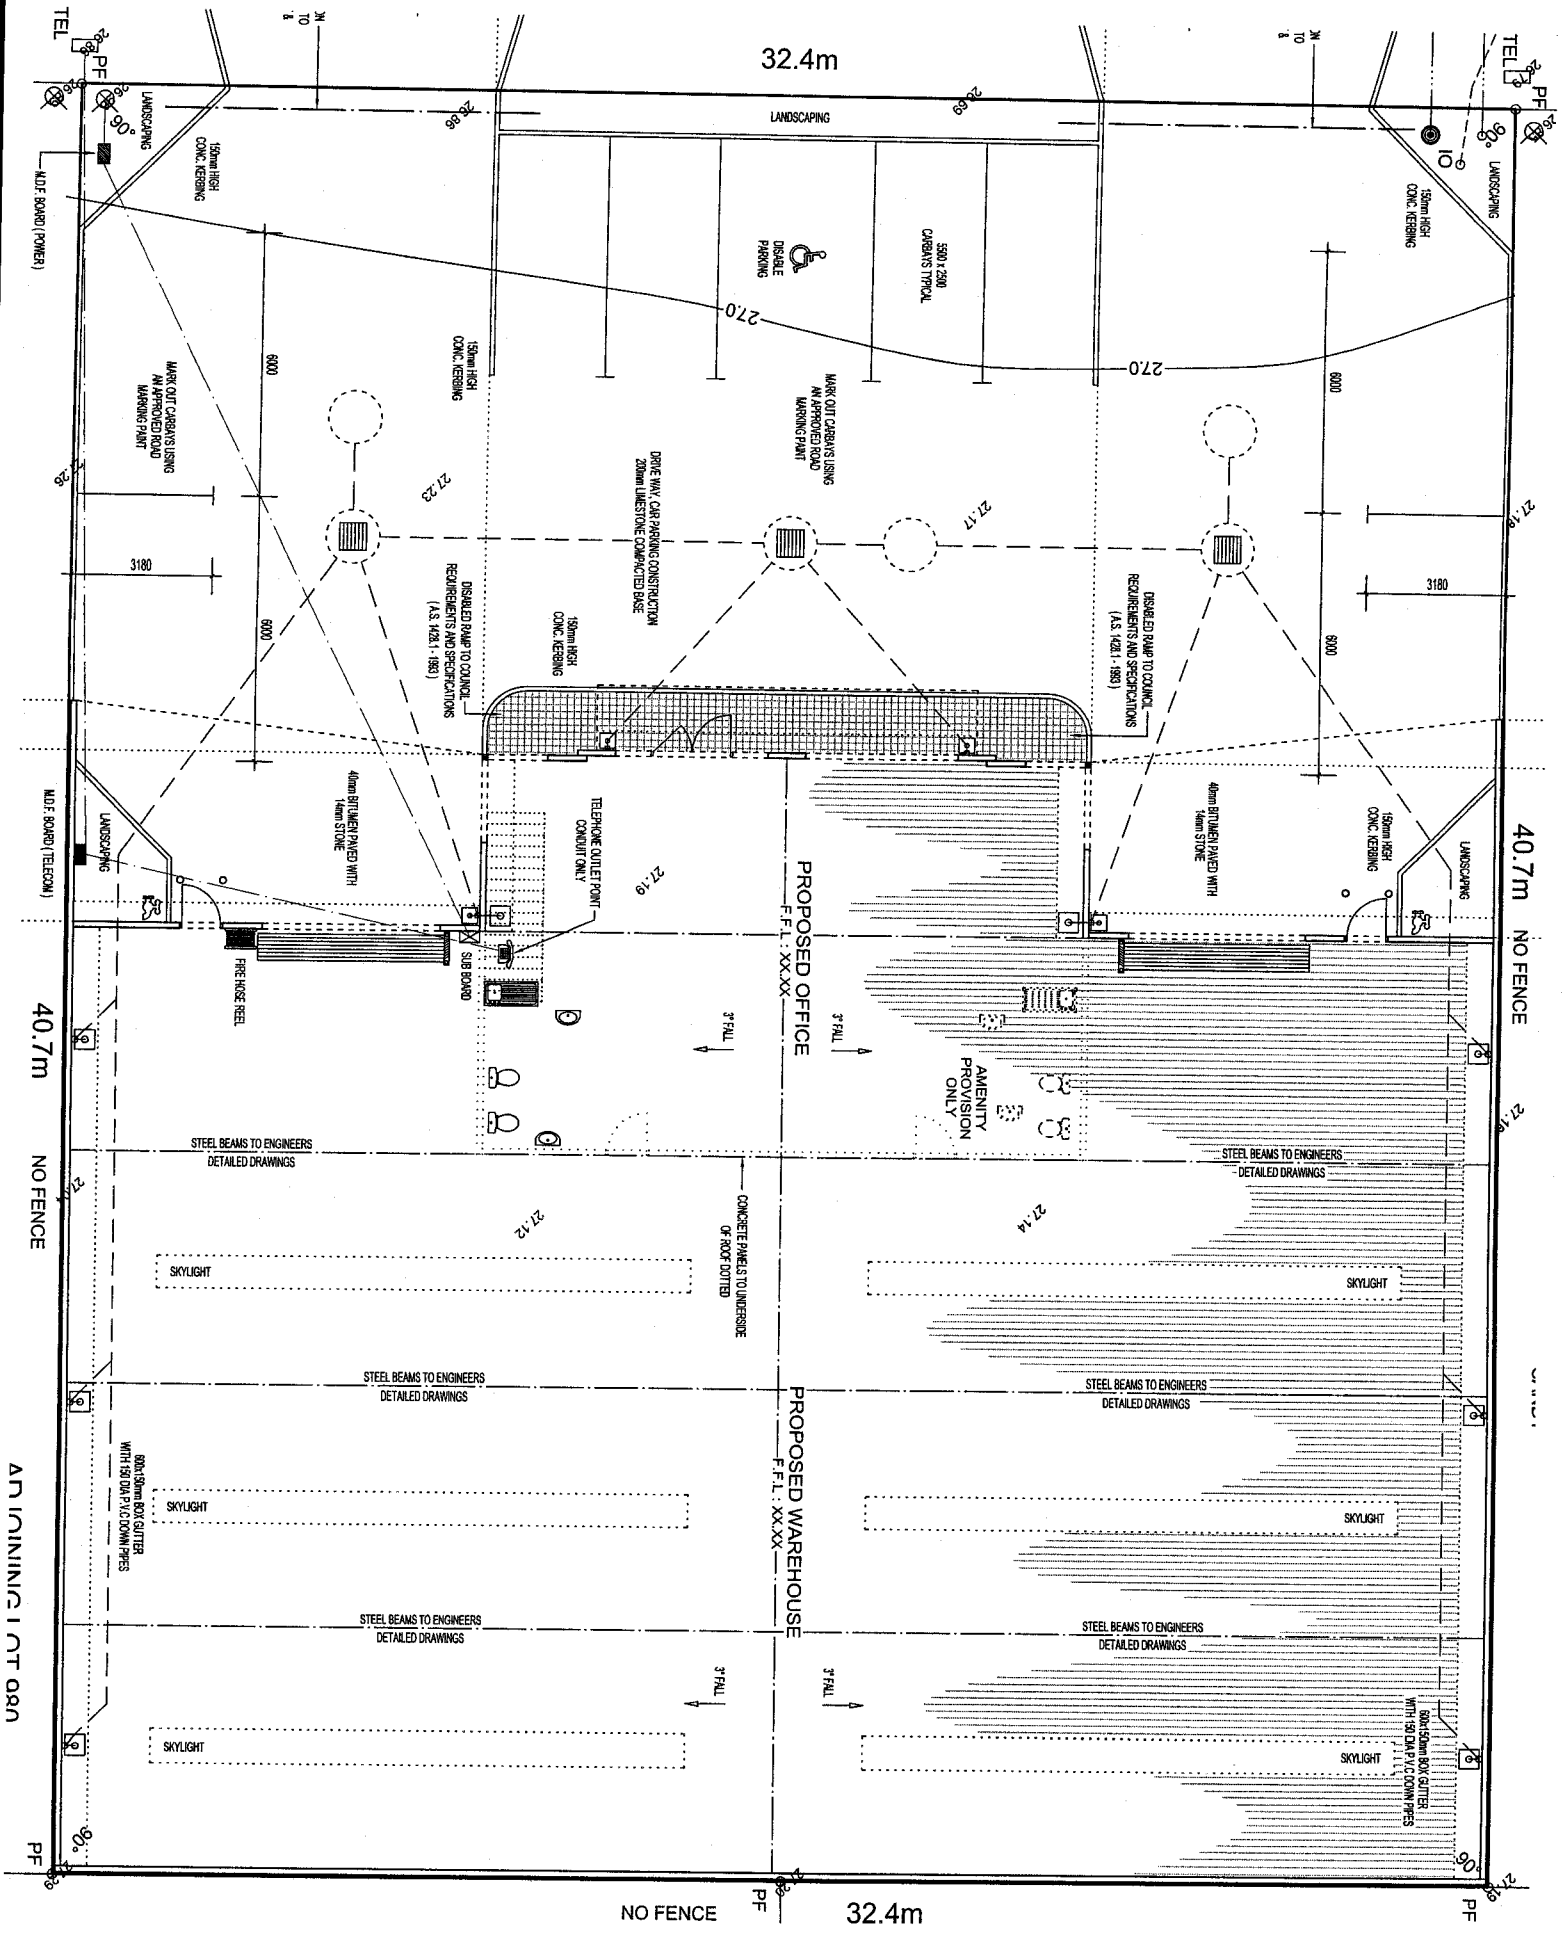
32.4m
LANDSCAPING
150mm HIGH CONC. KERBING
M.D.F. BOARD (POWER)
DISABLE PARKING
5500 x 2500 CARBAYS TYPICAL
MARK OUT CARBAYS USING AN APPROVED ROAD MARKING PAINT
DRIVE WAY, CAR PARKING CONSTRUCTION 20mm LIMESTONE COMPACTED BASE
DISABLED RAMP TO COUNCIL REQUIREMENTS AND SPECIFICATIONS (A.S. 1428.1 - 1993)
40mm BITUMEN PAVED WITH 14mm STONE
M.D.F. BOARD (TELECOM)
TELEPHONE OUTLET POINT CONDUIT ONLY
FIRE HOSE REEL
SUB BOARD
PROPOSED OFFICE
F.F.L. XX.XX
AMENITY PROVISION ONLY
PROPOSED WAREHOUSE
F.F.L. XX.XX
3° FALL
STEEL BEAMS TO ENGINEERS DETAILED DRAWINGS
CONCRETE PANELS TO UNDERSIDE OF ROOF DOTTED
SKYLIGHT
600x150mm BOX GUTTER WITH 150 DIA P.V.C DOWN PIPES
40.7m
NO FENCE
6000
3180
27.23
27.17
27.19
27.12
27.14
27.18
26.86
26.69
90°
PF
TEL
NO FENCE
32.4m