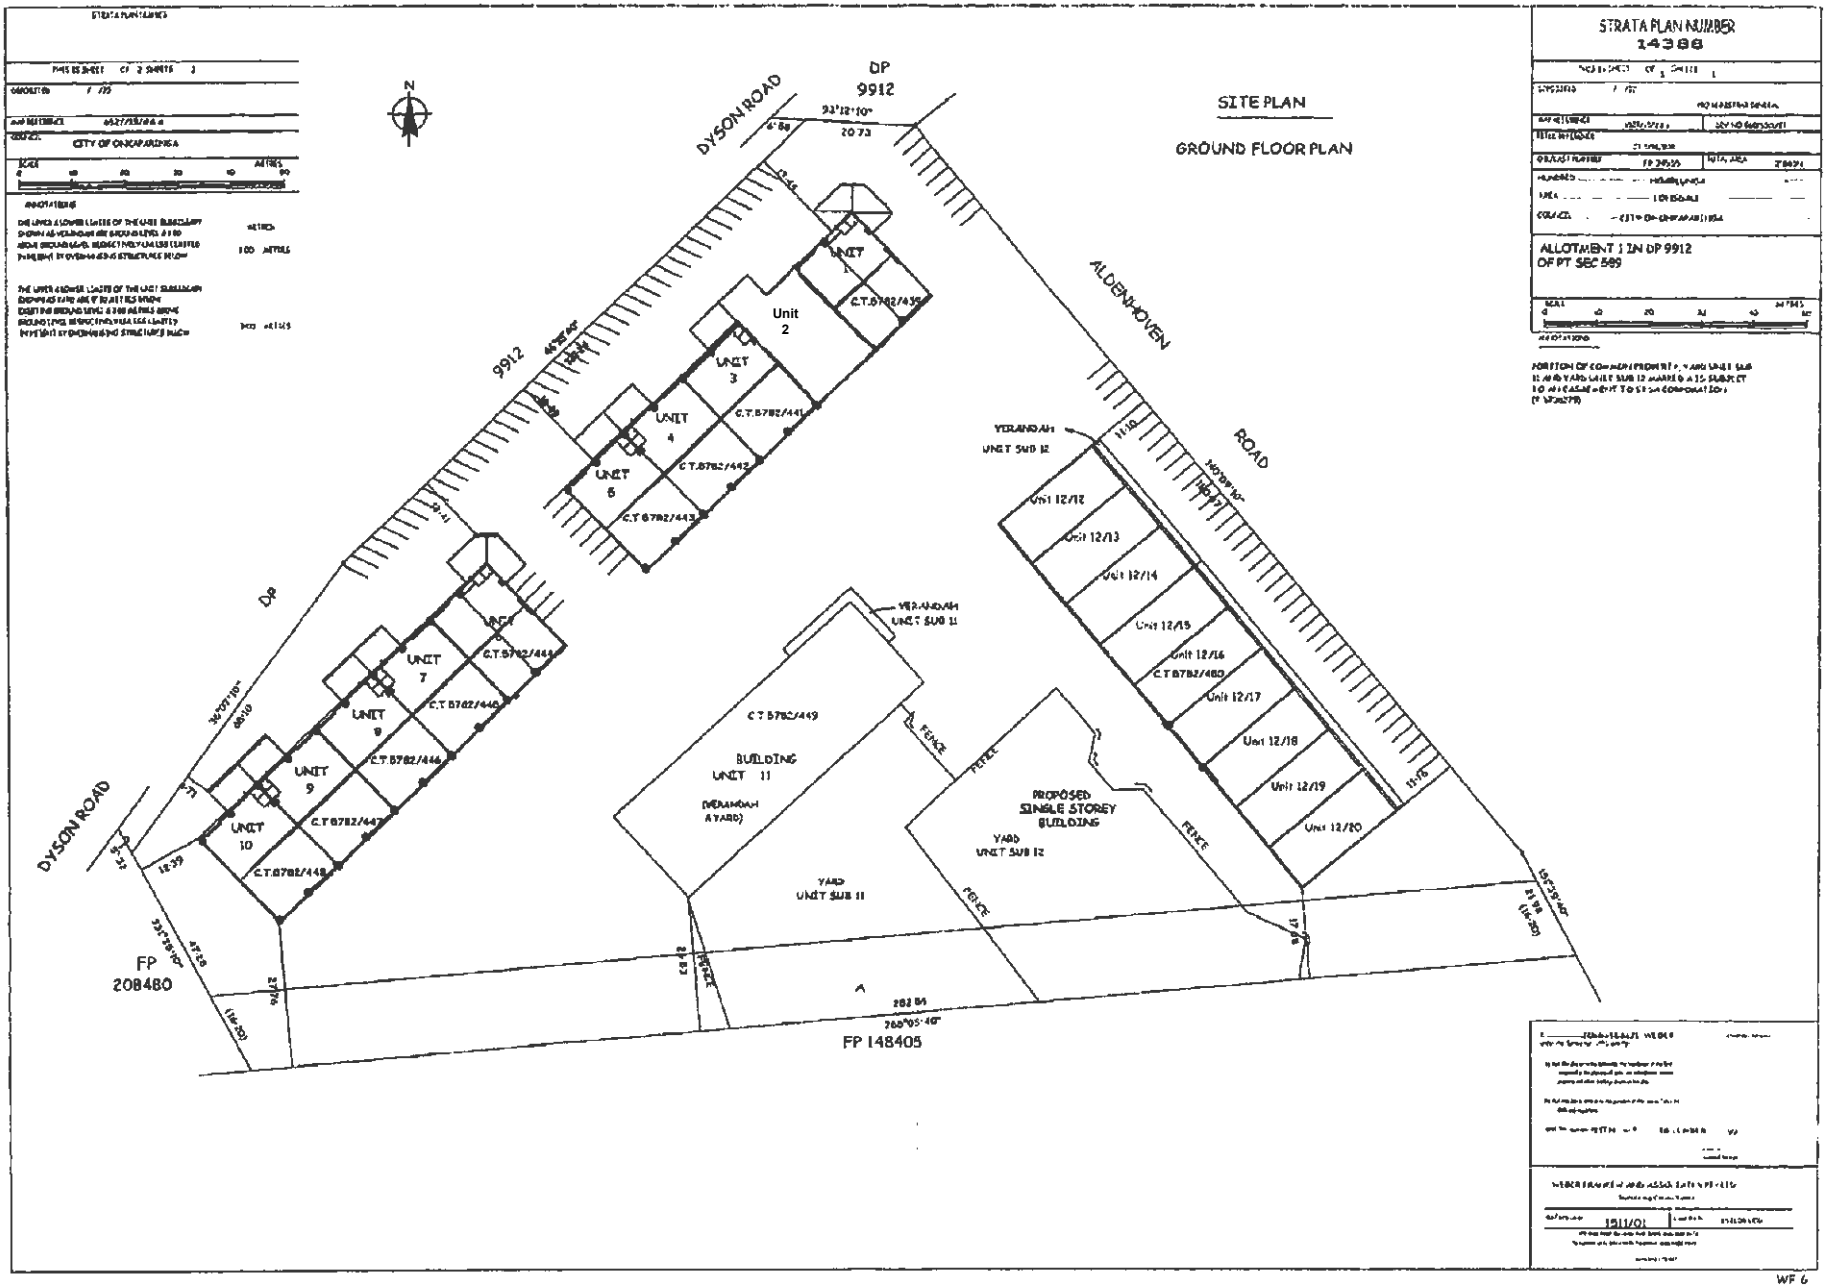
SITE PLAN
GROUND FLOOR PLAN
STRATA PLAN NUMBER
14388
ALLOTMENT 1 IN DP 9912
OF PT SEC 589
DYSON ROAD
ALDENHOVEN ROAD
DP 9912
UNIT 1
UNIT 2
UNIT 3
UNIT 4
UNIT 5
UNIT 7
UNIT 9
UNIT 10
C.T. 8782/441
C.T. 8782/442
C.T. 8782/443
C.T. 8782/444
C.T. 8782/445
C.T. 8782/446
C.T. 8782/447
C.T. 8782/448
C.T. 8782/449
C.T. 8782/450
VERANDAH UNIT SUB 11
VERANDAH UNIT SUB 12
BUILDING UNIT 11
(VERANDAH & YARD)
YARD UNIT SUB 11
PROPOSED SINGLE STOREY BUILDING
YARD UNIT SUB 12
FENCE
Unit 12/12
Unit 12/13
Unit 12/14
Unit 12/15
Unit 12/16
Unit 12/17
Unit 12/18
Unit 12/19
Unit 12/20
FP 208480
FP 148405
CITY OF ONKAPARINGA
1511/01
WF 6