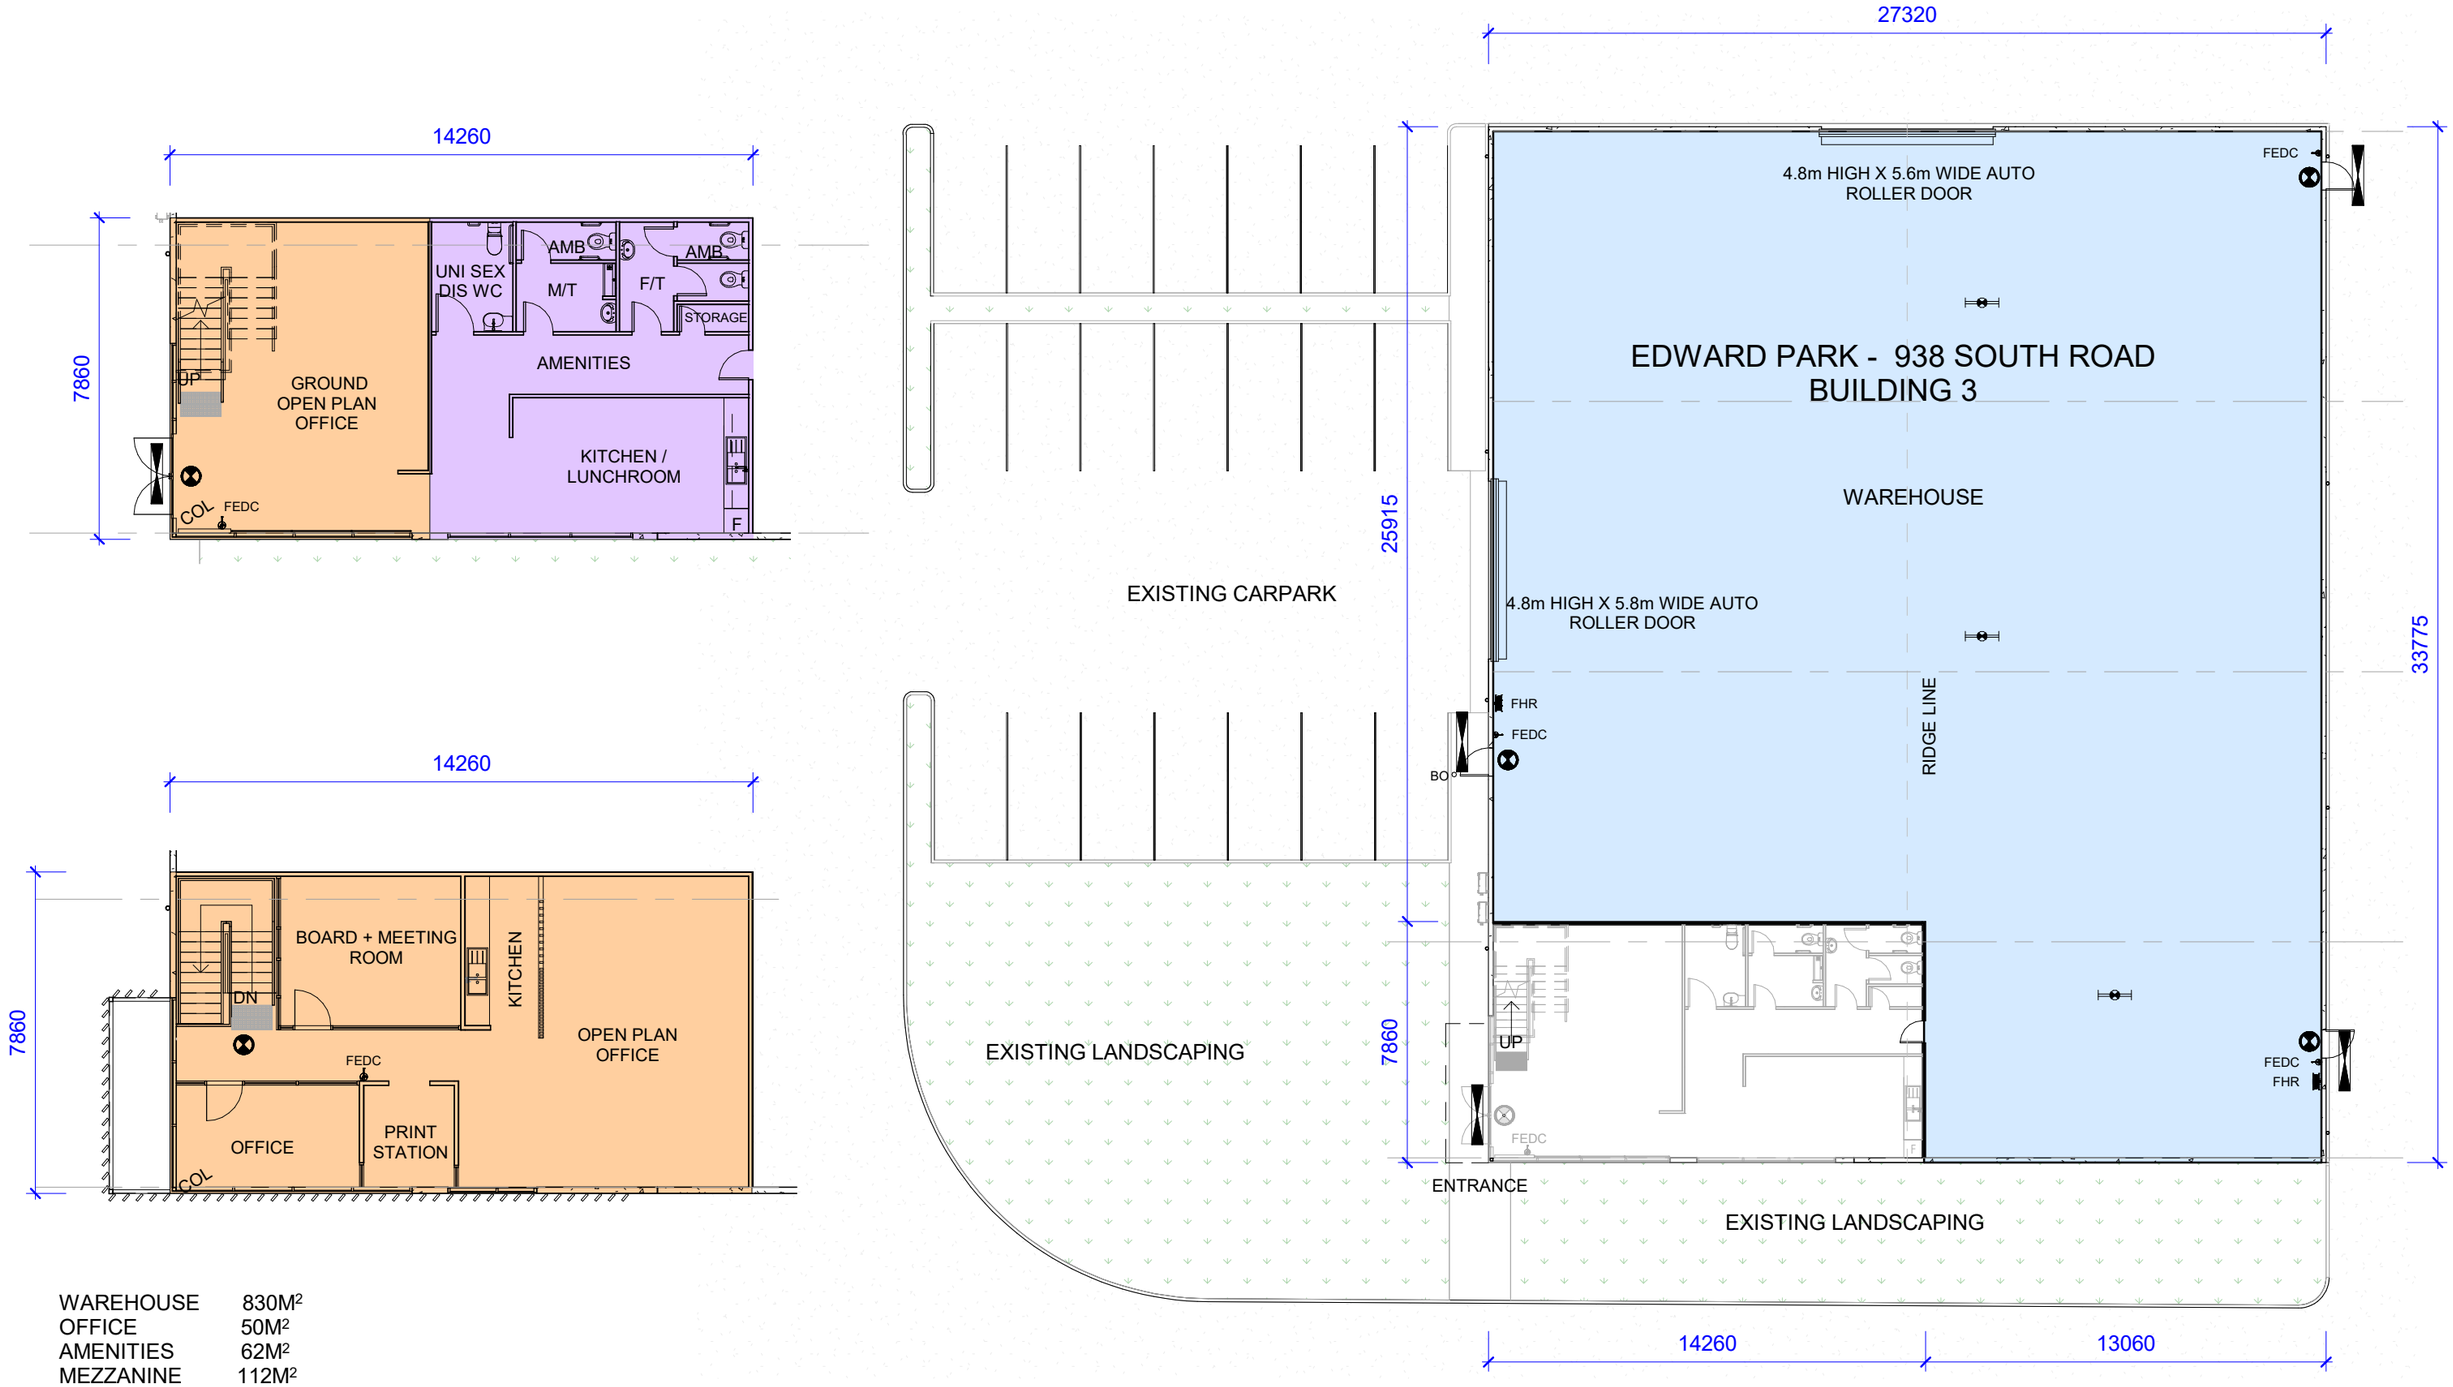


| | |
|---|---|
| WAREHOUSE | 830M² |
| OFFICE | 50M² |
| AMENITIES | 62M² |
| MEZZANINE | 112M² |
| TOTAL AREA | 1054M² |

WOOLCOCK CONSTRUCTION

www.woolcockgroup.com.au

| No. | Description | Date |
|---|---|---|
| | | |
| | | |
| | | |
| | | |
| | | |
| | | |

EPPT

BLD3, 938 SOUTH ROAD
EDWARDSTOWN, SA 5039

# TENANCY LEASE PLAN

| | | | |
|---|---|---|---|
| Project number | 2109 | A112 | |
| Date | Issue Date | | |
| Drawn by | RH | | |
| Checked by | KVM | ScaleAs indicated | Rev |