HATCHED AREA INDICATES AREA NOT IN SCOPE

HATCH INDICATES ITEMS FOR DEMO SUITE

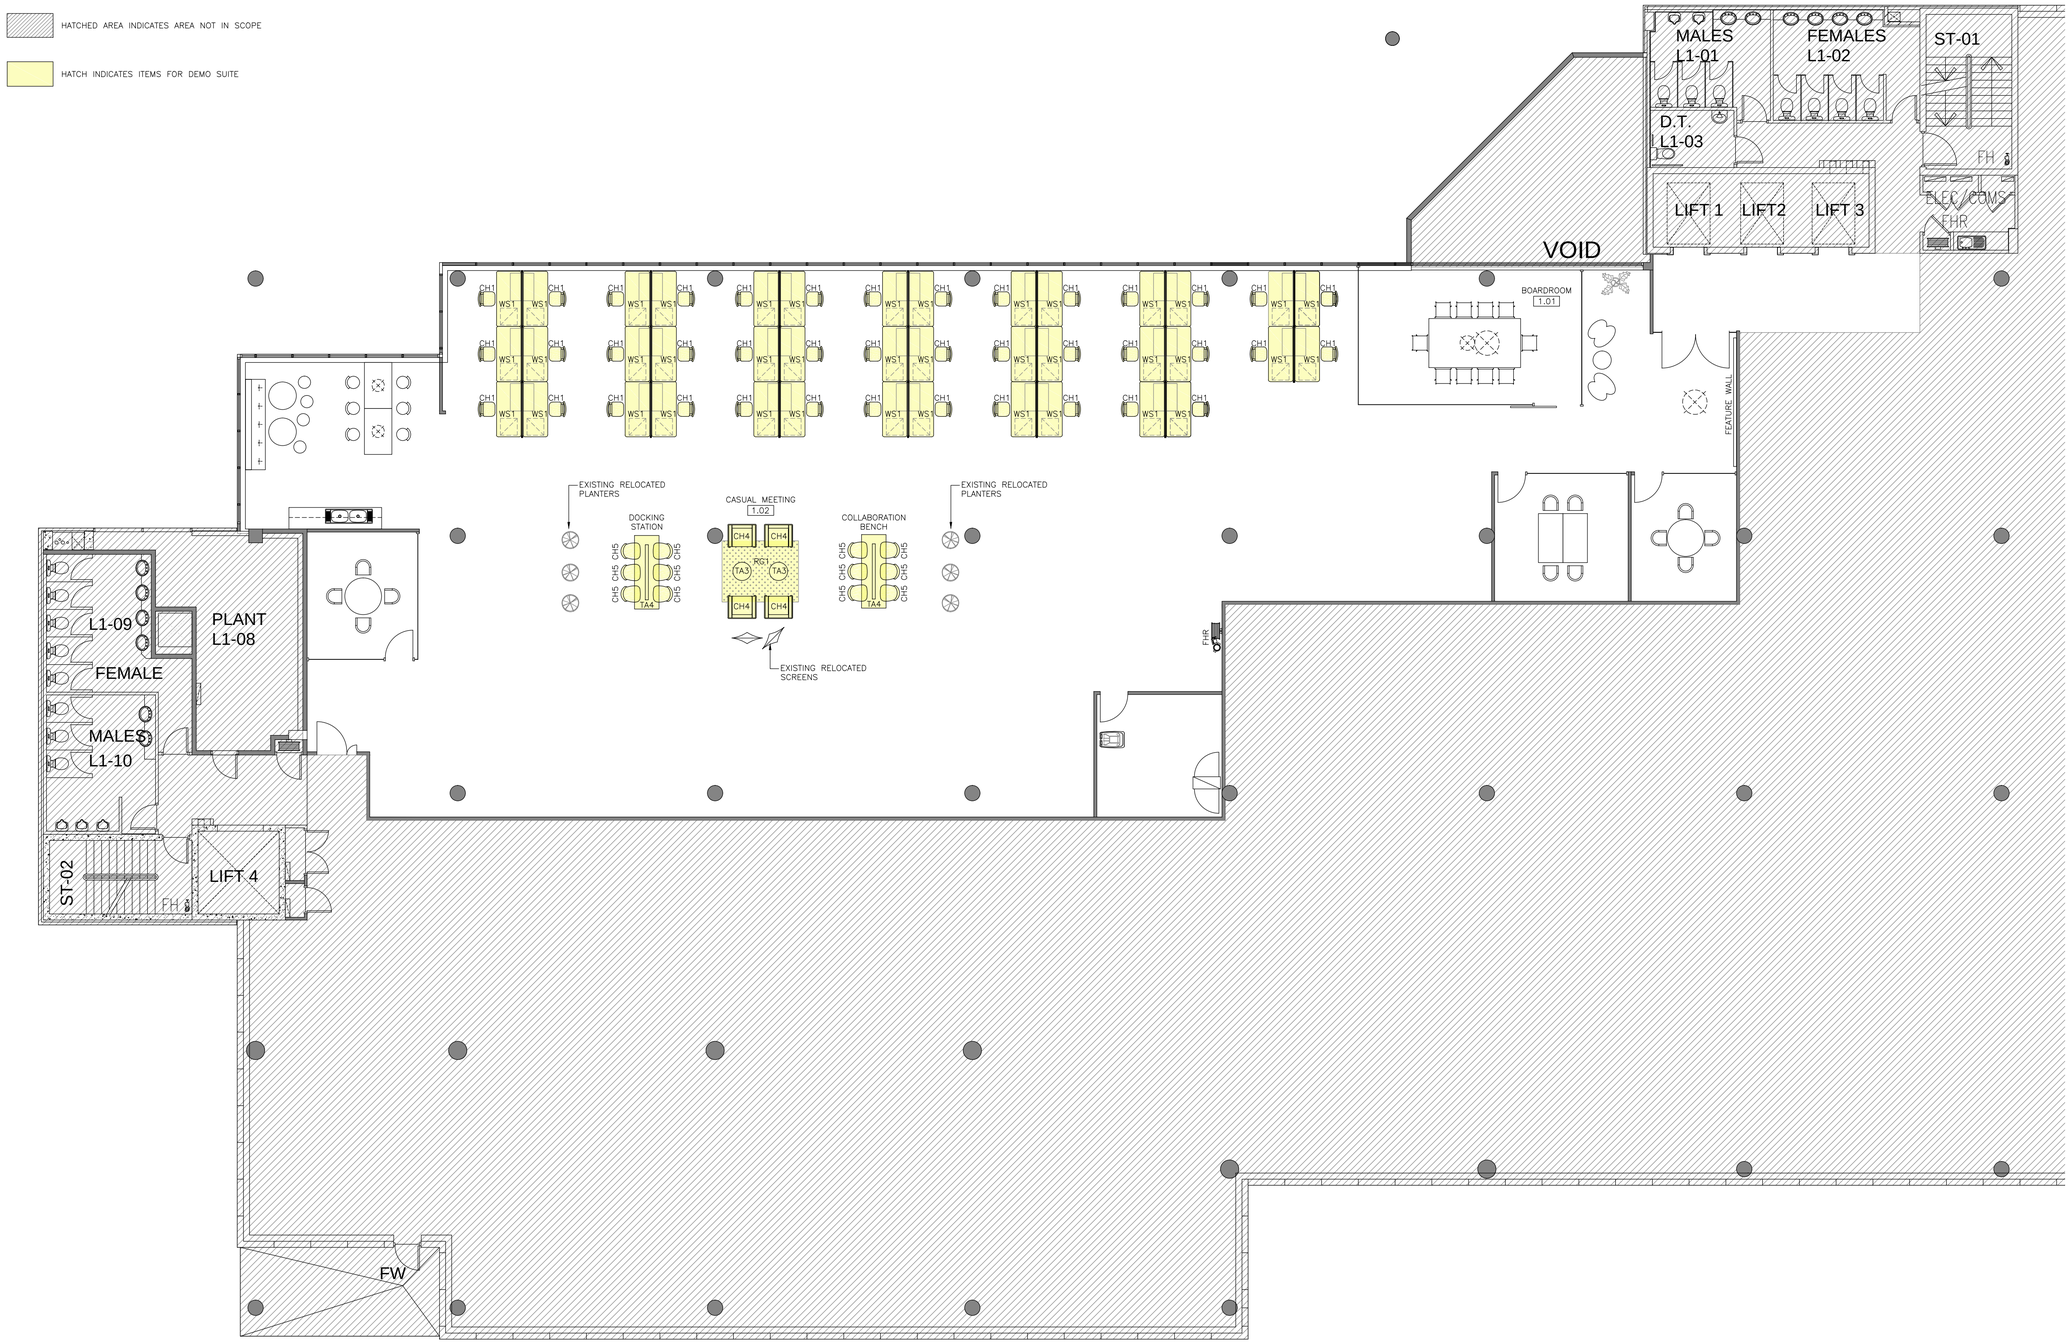


0m 1m 2m 4m 6m 10m

SCALE

FOR APPROVAL

SIGNED:

DATE:


incorp

level 2, 22 atchison street
st leonards nsw 2065 australia

t 61 2 8213 8200
f 61 2 8213 8299
www.incorp.com.au

incorp
sydney melbourne
brisbane dubai

ABN 50 100 783 408



copyright
these drawings and design concepts remain the property of incorp interior designs pty ltd and may not be reproduced whole or in part without the expressed permission of incorp interior designs pty ltd.

note: all site measurements and services shall be checked prior to fabrication and/or construction. incorp interior designs pty ltd shall be notified of any discrepancies on site. do not scale dimensions directly from drawings.

the contractor is to verify existing site conditions. the contractor is to check fixings to existing substrates prior to commencing work. the contractor is to install materials on site to manufacturer's recommendation. the contractor is to co-ordinate with all other trades on site.

if any notation or dimensioning is unclear or conflicting, the contractor must first clarify with incorp before pricing, manufacturing or installing.


| issue | rev | amendment | date | ckd | issue | rev | amendment | date | ckd |
|---|---|---|---|---|---|---|---|---|---|
| A | | ISSUED FOR CLIENT APPROVAL | 07.08.13 | | | | | | |

client: VALAD

site: LEVEL 1
2 RICHARDSON PLACE
NORTH RYDE, N.S.W 2113

| design: | drawn: |
|---|---|
| AE | AR |
| scale: | date: |
| 1:100 @ A1 | 06.08.13 |

drawing title: LEVEL 1 FURNITURE PLAN

project no: S14-0006

dwg no. A1: A 301

issue: A