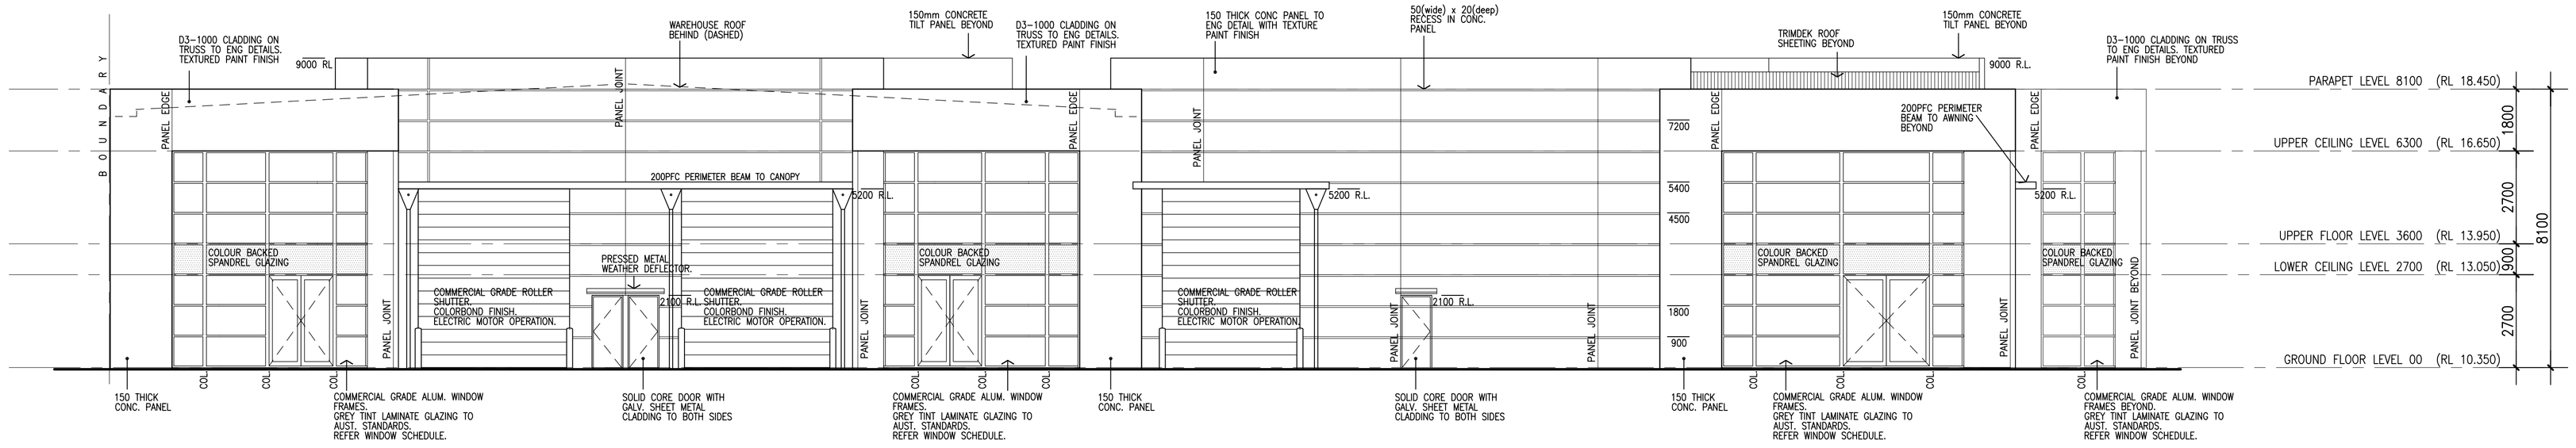

EAST ELEVATION
SCALE 1:100

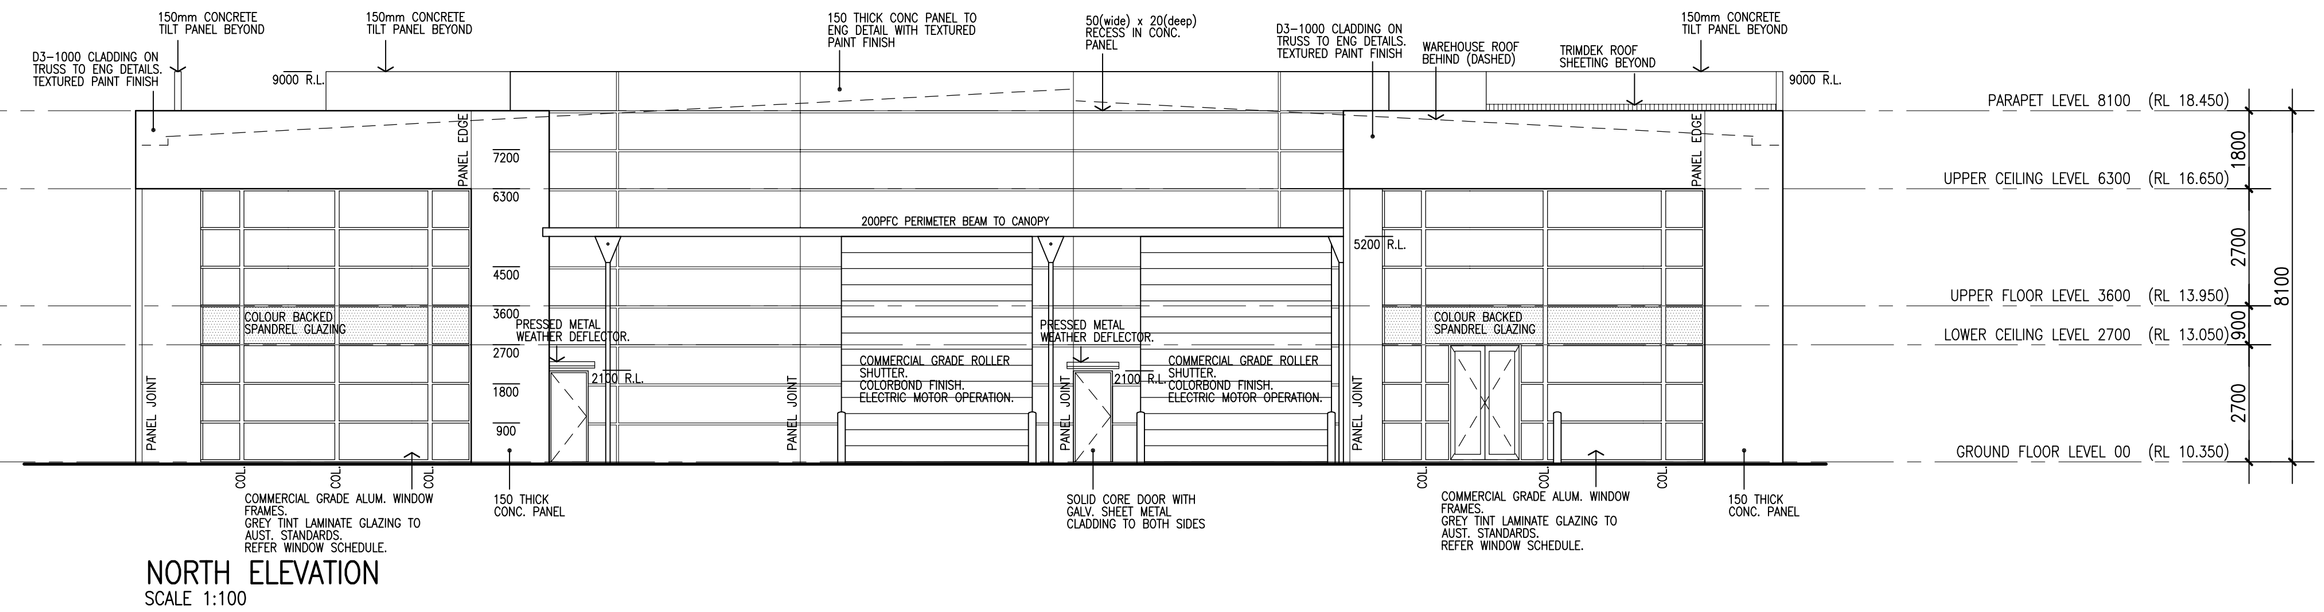

NORTH ELEVATION
SCALE 1:100

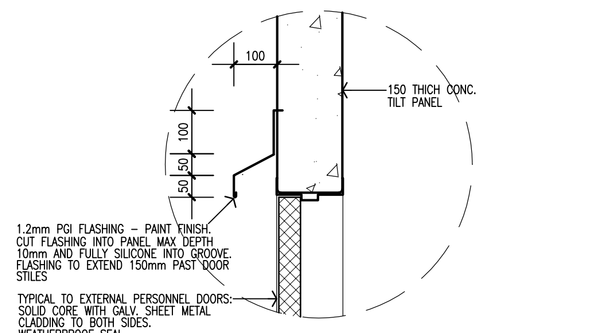

DETAIL – PRESSED METAL WEATHER DEFLECTOR
1:10

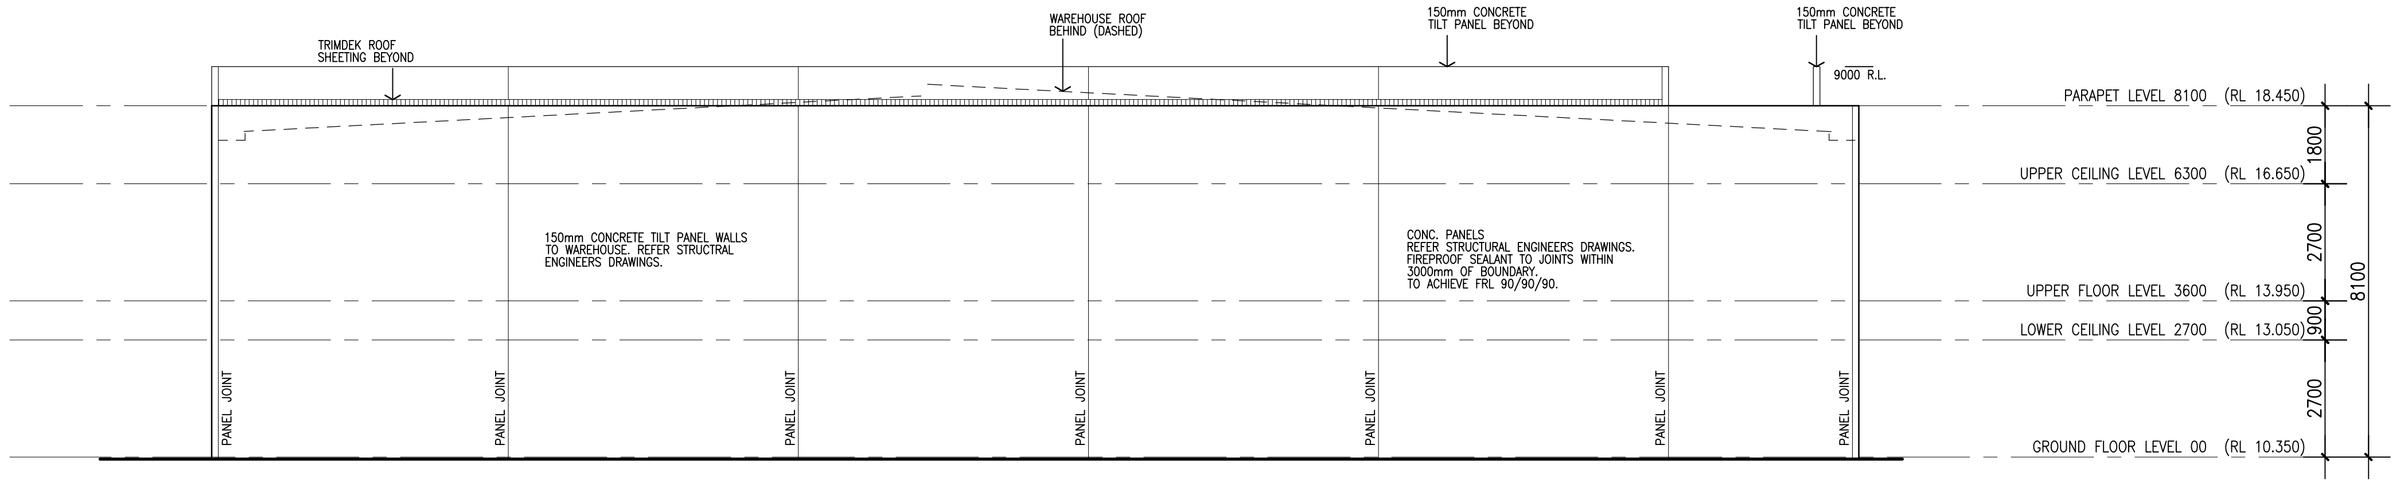

SOUTH ELEVATION
SCALE 1:100

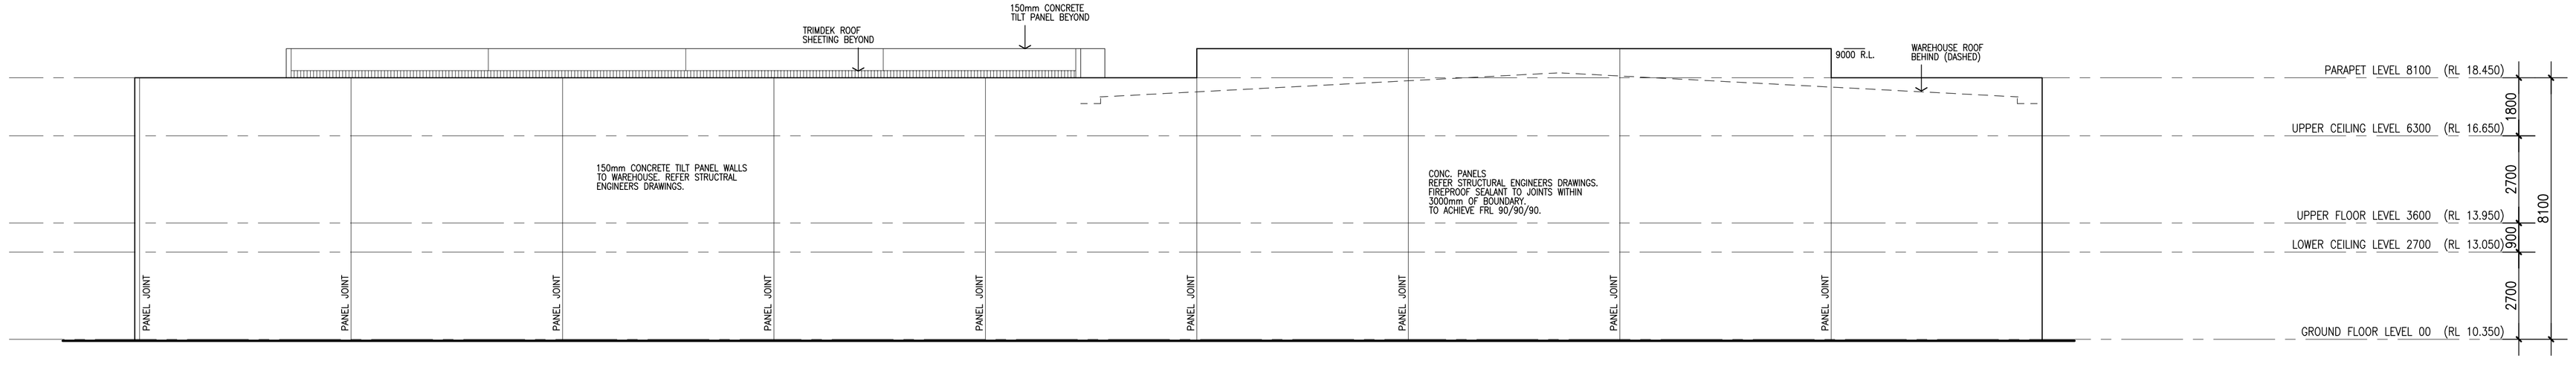

WEST ELEVATION
SCALE 1:100

REF	AMENDMENT	DATE
A	ISSUED FOR CONSTRUCTION	2.08.07

PROJECT

PROPOSED OFFICE & WAREHOUSE
OBAN PTY LTD
at LOT 989–990 MORDAUNT CIRCUIT AND OBAN LINK, CANNING VALE

DRAWING

ELEVATIONS

COMMERCIAL design MANAGEMENT
2 Pamment st Nth Fremantle 6159
tel (08) 9335 2644
fax (08) 9335 2977
commercialdesignmanagement.com.au

BUILDER TO VERIFY DIMENSIONS AND SET OUT AND REFER DISCREPANCIES TO DESIGNER FOR DIRECTION

DRAWN	CHECKED	JOB NO.
RJC		0466
SCALE 1:100	DATE JULY 2007	DWG NO. A05[A] A14

Commercial Design Management 6/09/2024 10:37 AM 0317A05.dwg