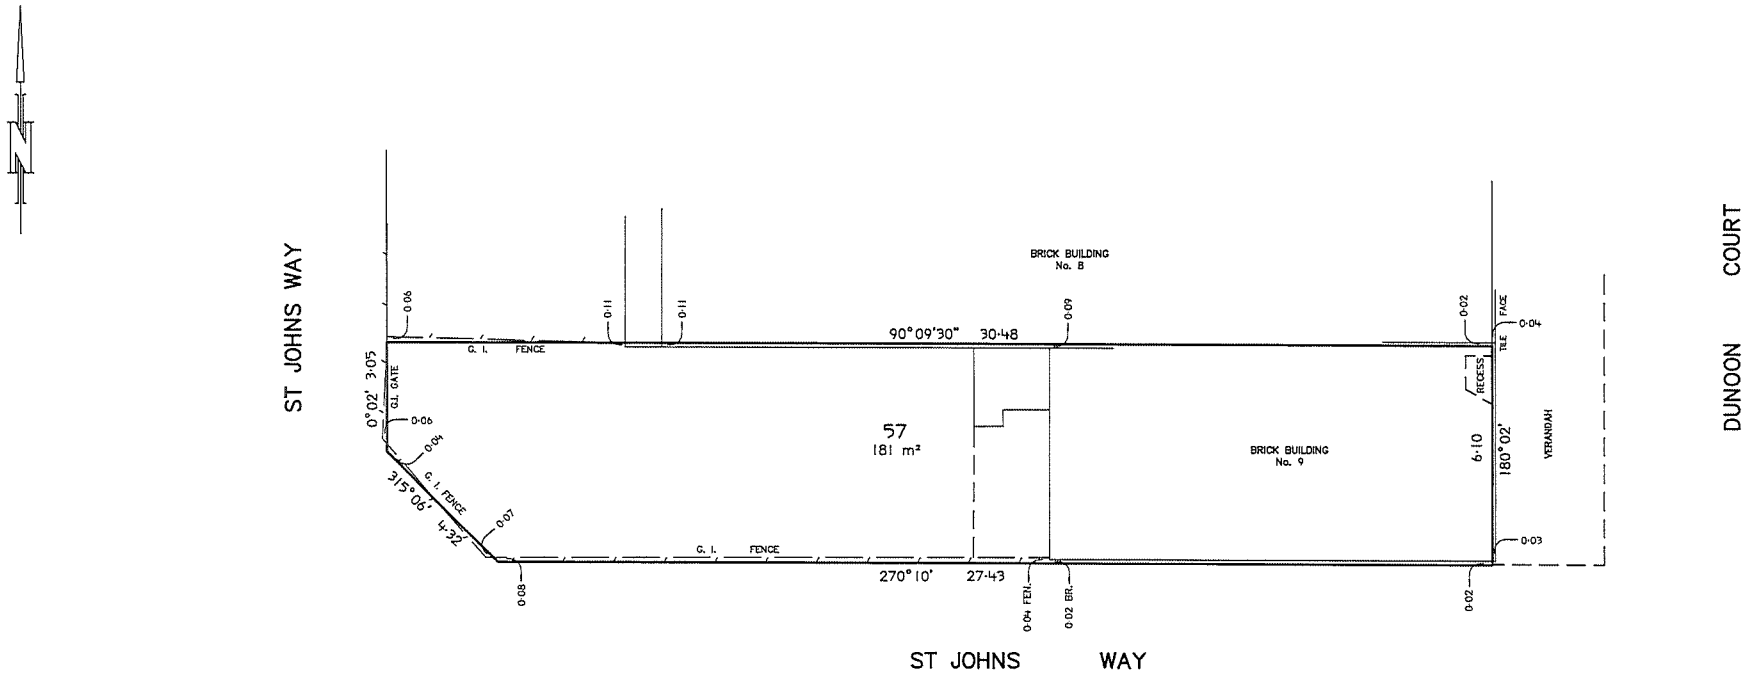


| | | | | | | |
|---|---|---|---|---|---|---|
| **KIRKPATRICK & WEBBER PTY. LTD.**<br>**Land Surveyors and Planning Consultants**<br>ABN 84 962 510 405<br>15 Maroondah Hwy, Croydon Vic. 3136<br>Tel. (03) 9870 4422 Fax. (03) 9870 5267<br>E-mail. admin@kirkpatrickwebber.com.au | SURVEYORS REF.<br>9454B<br>alhor.dwg | TITLE RE–ESTABLISHMENT PLAN<br>9 DUNOON COURT, MULGRAVE<br>LOT 1 ON TP 141809V<br>PARISH OF DANDENONG | MUNICIPALITY:<br>MONASH CITY COUNCIL<br>CERTIFICATE OF TITLE:<br>VOL. 9880 FOL. 760 | NOTATIONS: | CONTOURS ARE DERIVED FROM:<br>N/A<br>DATUM: N/A<br>CONTOUR INTERVAL: N/A<br>DESIGNED:<br>DATE: 2/9/16 | 1 0 1 2 3 4<br>LENGTHS ARE IN METRES<br>ORIGINAL<br>SCALE 1:100<br>SHEET SIZE A2 |