Unless noted otherwise, the dominant portion of the tenancy boundary is the internal face of wall
C - Denotes dominant portion of tenancy boundary - centreline of inter tenancy wall
G - Denotes dominant portion of tenancy boundary - face of glass
All structural columns are included in NLA

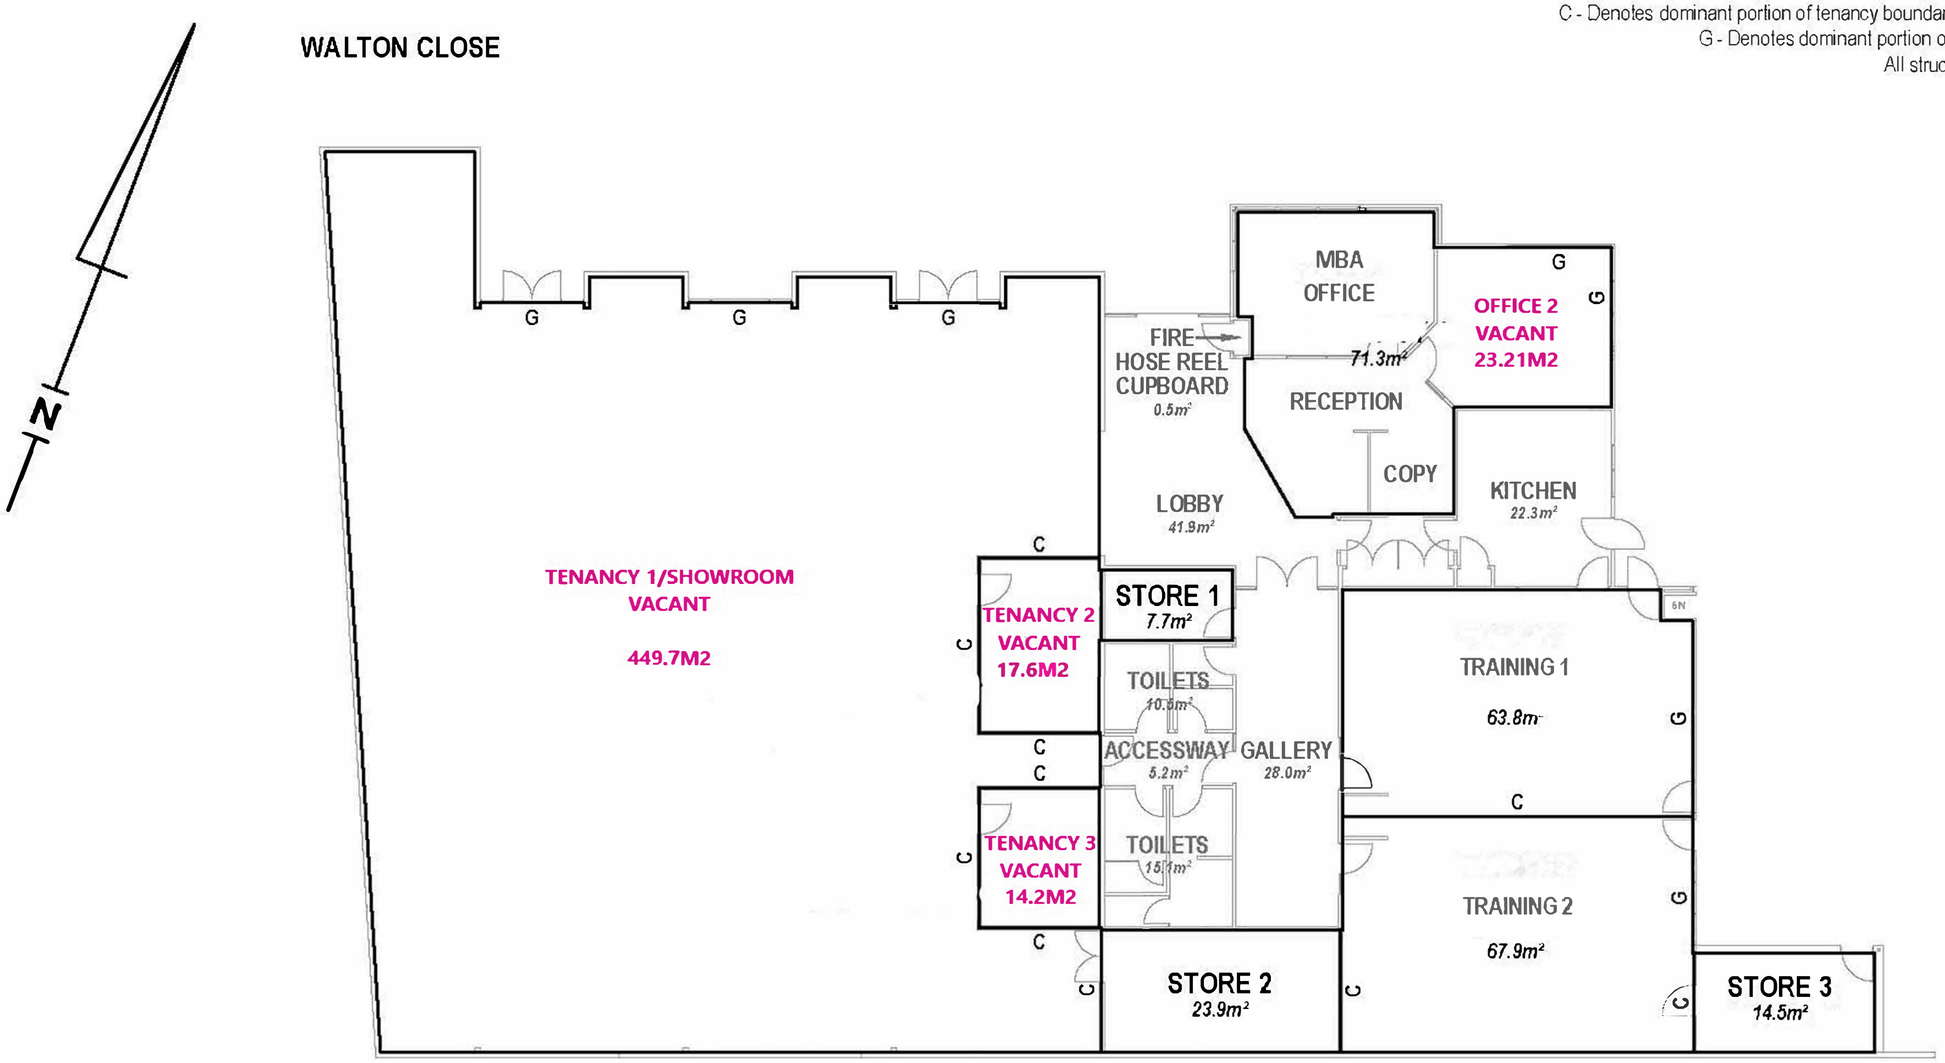

PLEASE NOTE:

1 - AREA HAS BEEN DETERMINED BY INTERPRETATION OF AND IN ACCORDANCE WITH THE PROPERTY COUNCIL OF AUSTRALIA METHOD OF MEASUREMENT (JULY 2008 EDITION) FOR NET LETTABLE AREA (NLA)

2 - ALL PARTIES USING THE AREA EXPRESSED UPON THIS PLAN SHOULD AGREE WITH THE BOUNDARY DELINEATIONS

3 - THIS PLAN IS TO BE READ IN CONJUNCTION WITH THE WRITTEN REPORT (17192NLA01-report.pdf)

Roger Hunt — Digitally signed by Roger L. Hunt Date: 2017.05.30 05:58:31 +08'00'

ROGER L. HUNT — DATE
LICENSED SURVEYOR

SCALE 1:250 — 0 5 10 15

CLIENT	VPG PROPERTY				
TITLE	NET LETTABLE AREA SURVEY (NLA) MASTER BUILDERS ASSOCIATION - LOT 1 WALTON CLOSE, GERALDTON				

Quantum SURVEYS
P (08) 9965 0077
F (08) 9965 0088
PO Box 695
Geraldton WA 6531
info@quantumsurveys.com.au
quantumsurveys.com.au

SURVEYED R.H.	DATE MAY 2017	JOB No. 17192	SCALE 1:250 @ A4
COMPUTED R.H.	27/5/2017	HORIZONTAL DATUM	VERTICAL DATUM
DRAWN I.D.	29/5/2017	FIELD BOOK	LEVEL BOOK
CHECKED R.H.	29/5/2017	DRAWING No. 17192NLA01	