Delivered by LANDATA®. Land Victoria timestamp 21/11/2016 15:44 Page 3 of 6

PLAN OF SUBDIVISION	Stage No.	Plan Number P.S.614275L

DIAGRAM 2
GROUND STOREY

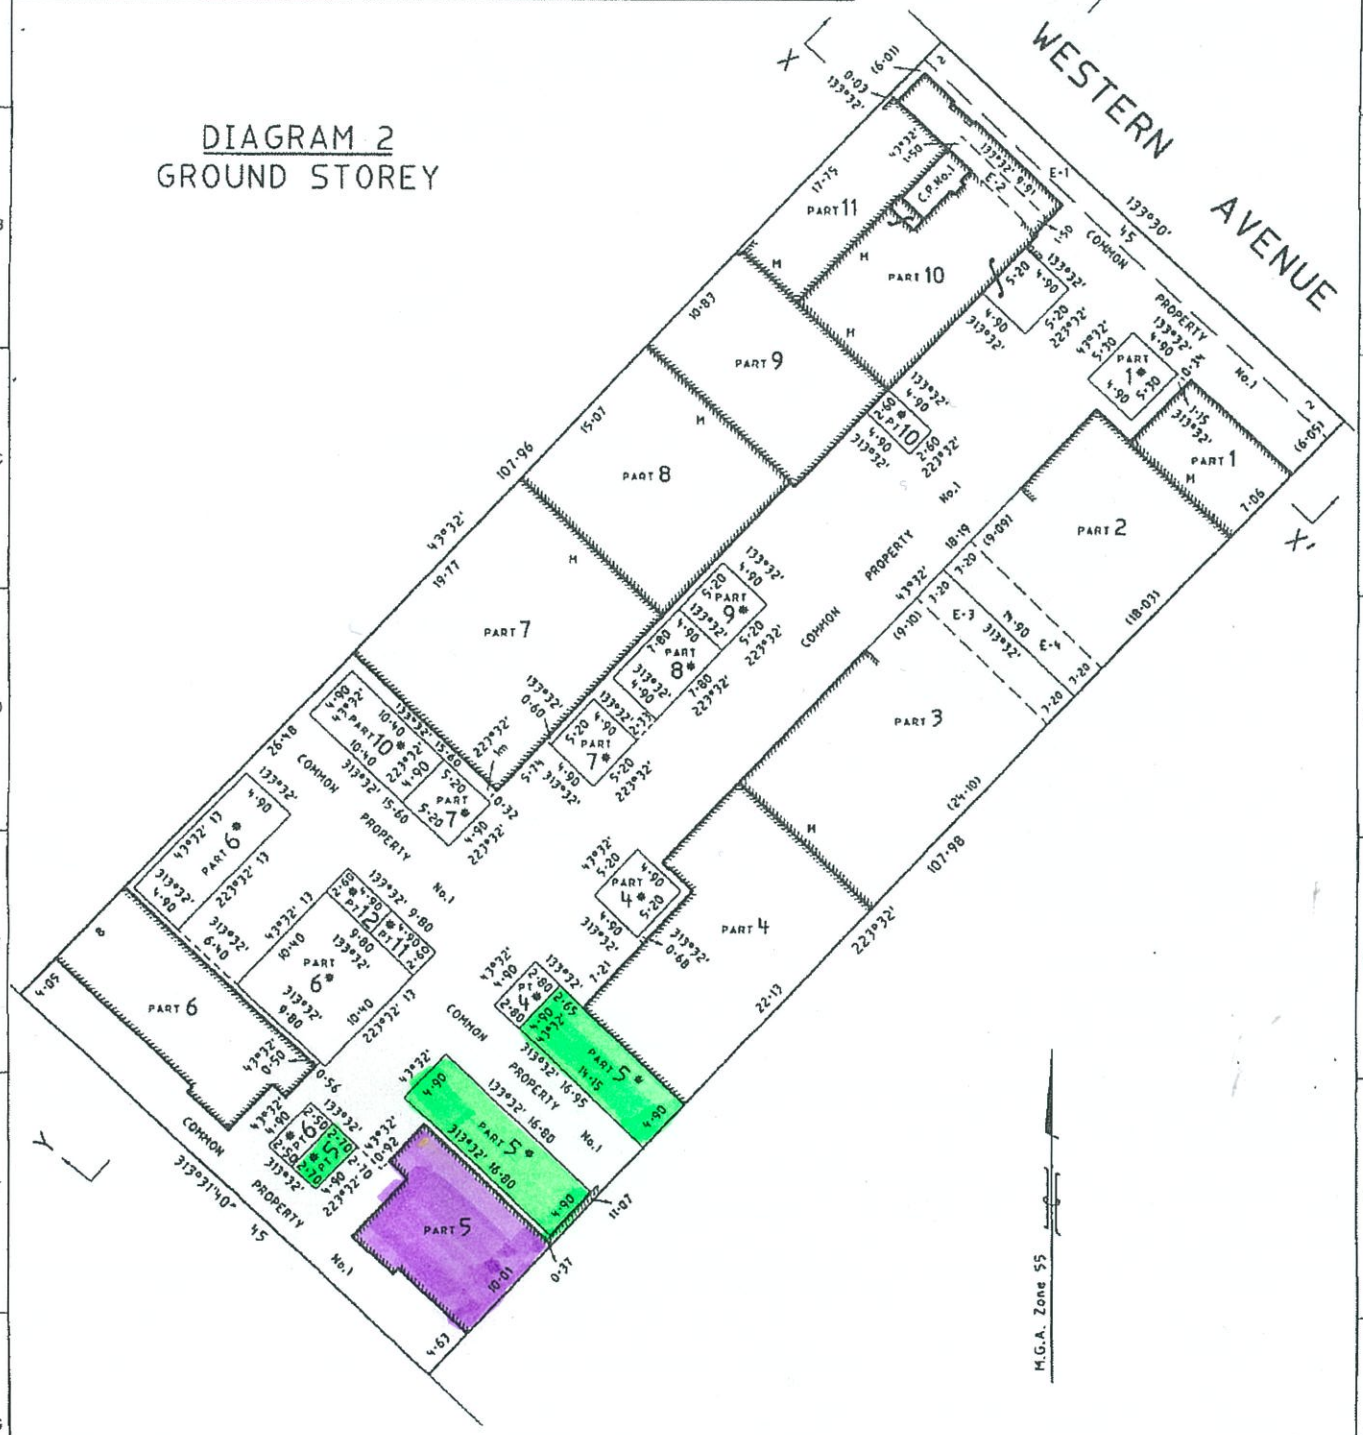

KEARNEY and TYRRELL SURVEYING PTY. LTD.
LAND SURVEYORS
PLANNING CONSULTANTS
53 ROSE STREET
ESSENDON 3040
TELEPHONE 93314266
FAX 93314366

SHEET 3 OF 6 SHEETS

ORIGINAL
SHEET SIZE A3 | SCALE 1:400

SCALE
4 0 4 8 12 16
LENGTHS ARE IN METRES

LICENSED SURVEYOR (PRINT) RAYMOND JAMES MAWSON
SIGNATURE _____ DATE 5 / 5 / 2008
REF 13102 VERSION 3 ZIP - RM

DATE __/__/__
COUNCIL DELEGATE SIGNATURE

0 10 20 30 40 50 60 70 80 90 100 110mm