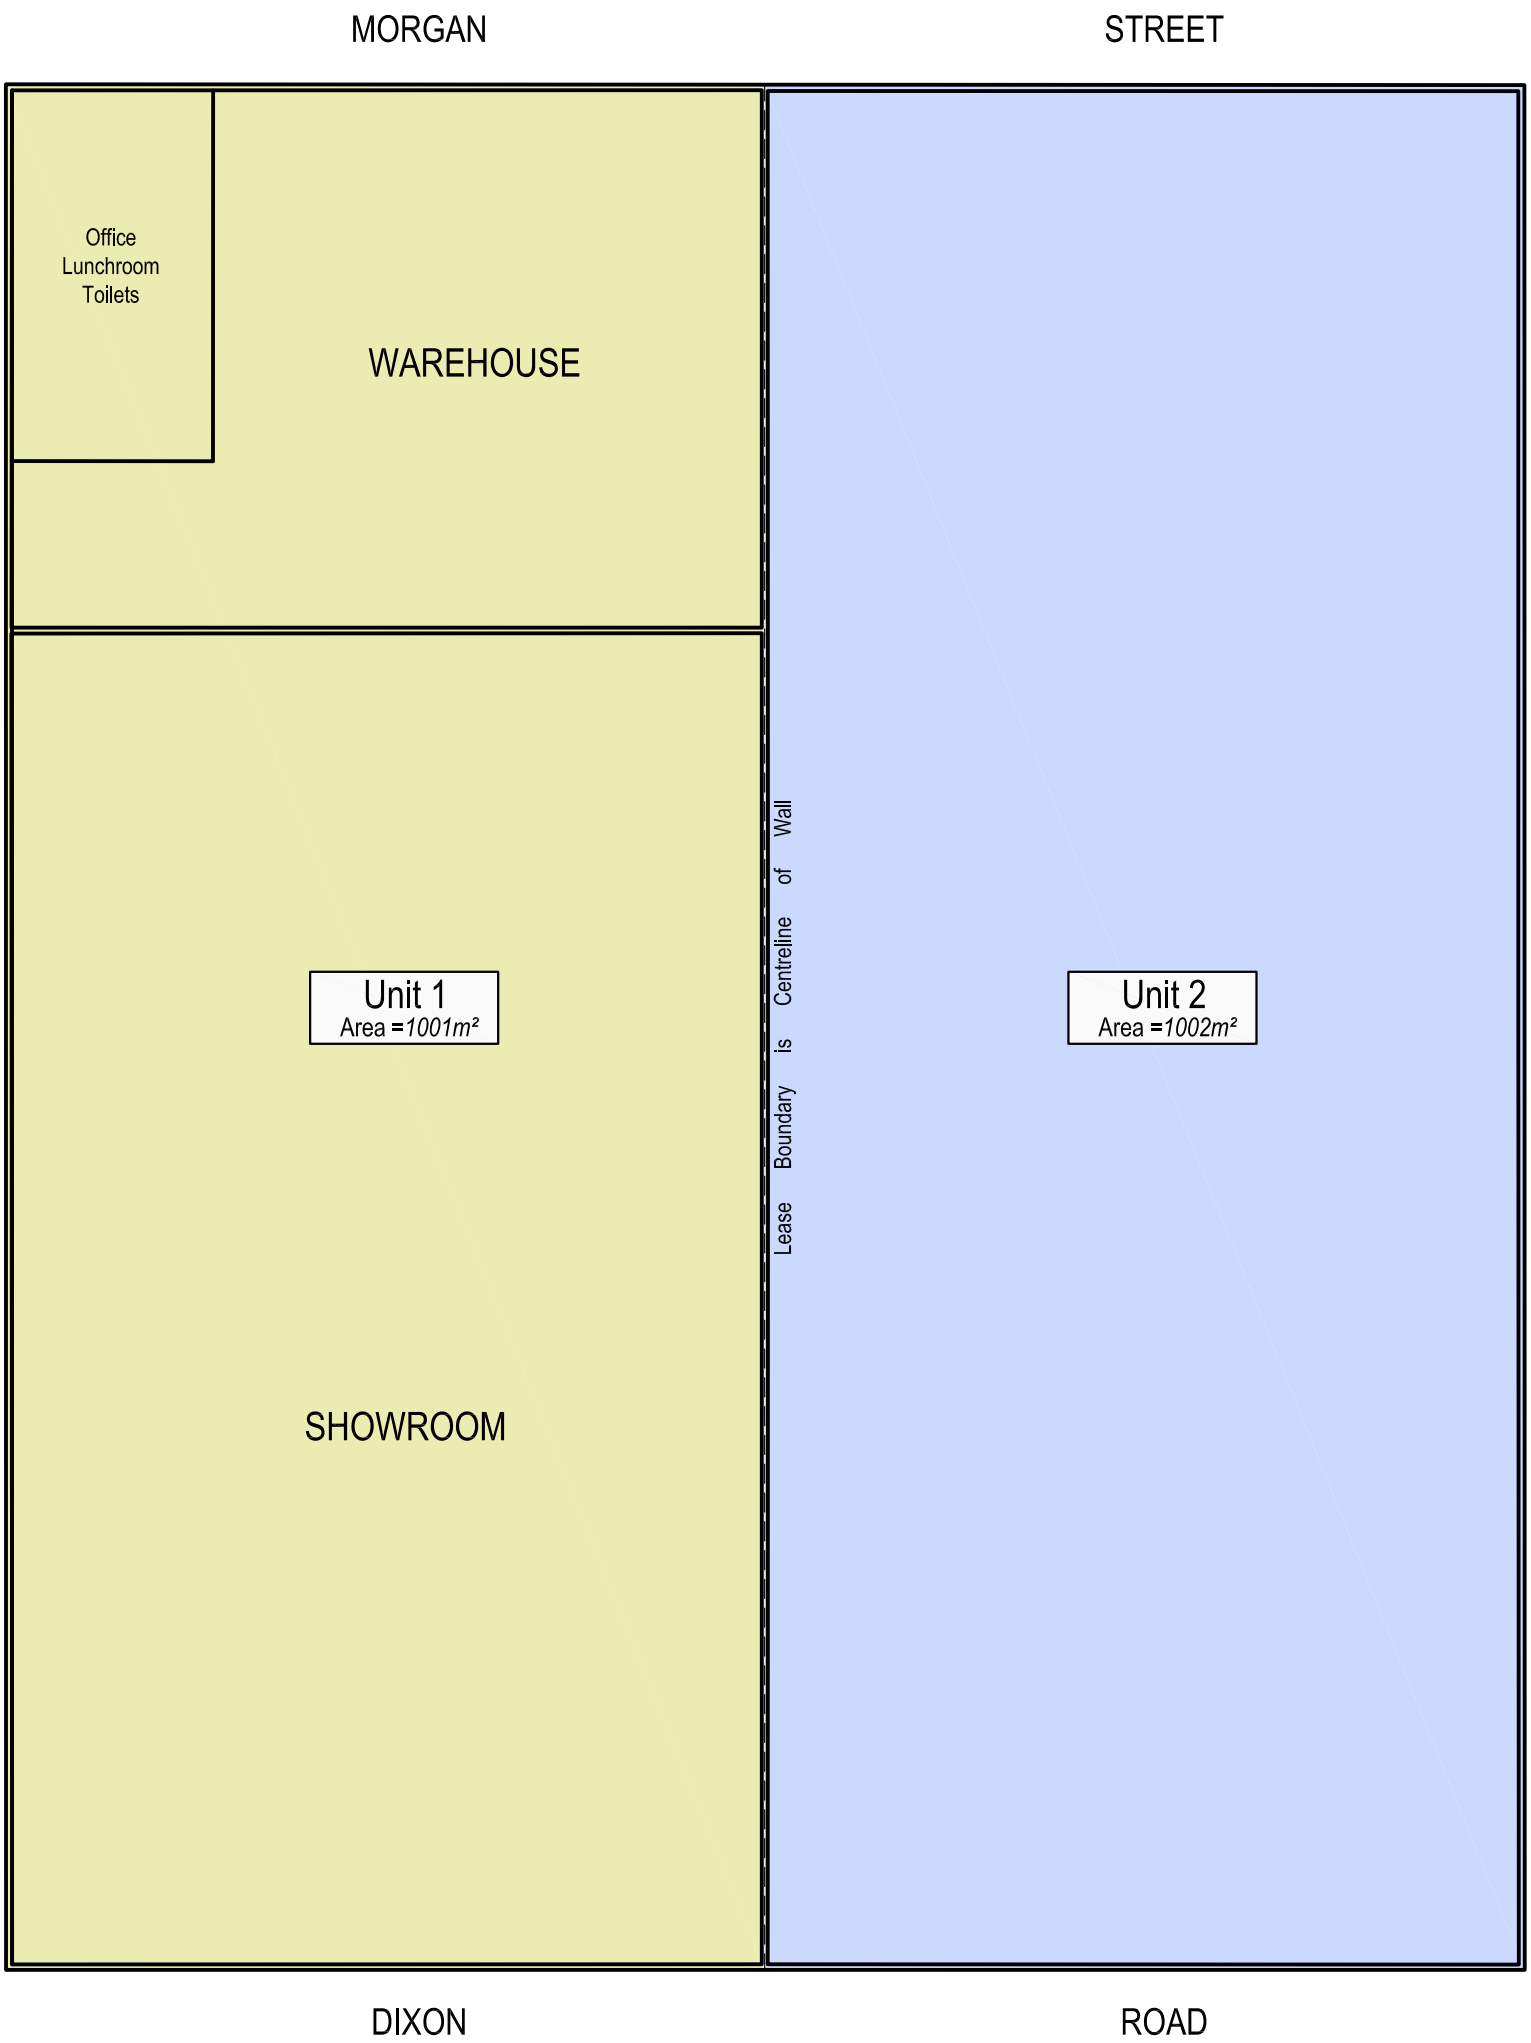

Property Council of Australia

SURVEYOR'S CERTIFICATE

I, AARON GIBSON Licensed surveyor, certify that on the 23/11/22
I identified the GROSS LETTABLE AREA
of the building situated on the lot described below as shown on the sketch
and that the survey was performed in accordance with the Property Council
of Australia Method of Measurement.

SURVEYOR

.....

NOTE: ALL GLA MEASUREMENTS TO THE EXTERNAL FACE OF WALLS, UNLESS NOTED OTHERWISE.

The contents of this plan are current and correct as of the date stated within the revision panel. All consultants and persons wishing to utilise this data should satisfy themselves of the plans currency by contacting De Nada Surveys

Rev.	Description	Drawn	Date	Checked
A	Initial Issue.	A.M.	24/11/2022	A.G.

FILES: 23522-PU-221123AG.dwg

SCALE 1 : 200 @ A3

0 5 10 15

ALL DISTANCES ARE IN METRES

Gross Lettable Area Plan
Lot 1231 on DP 209846, # 51 Dixon Road, Rockingham
Client: Premier Commercial Pty. Ltd.

DENADA SURVEYS
LICENSED LAND & ENGINEERING SURVEYORS
U4 / 14 Halley Road
Balcatta
W.A. 6021
Tel: (08)9344 8885
Fax: (08)9344 8889
Email solutions@denada.net.au
www.denadasurveys.com.au
De Nada Surveys Pty. Ltd.
ABN: 81 606 090 788

Scale	1:200 @ A3
Datum	Assumed
Drawn	A.G./A.M.
Surveyor	Aaron Gibson
Date	24/11/2022
Job No.	23522
Drawing	23522mp-001a

Plan No. 23522mp-001

Rev. A

SHEET SIZE A3